

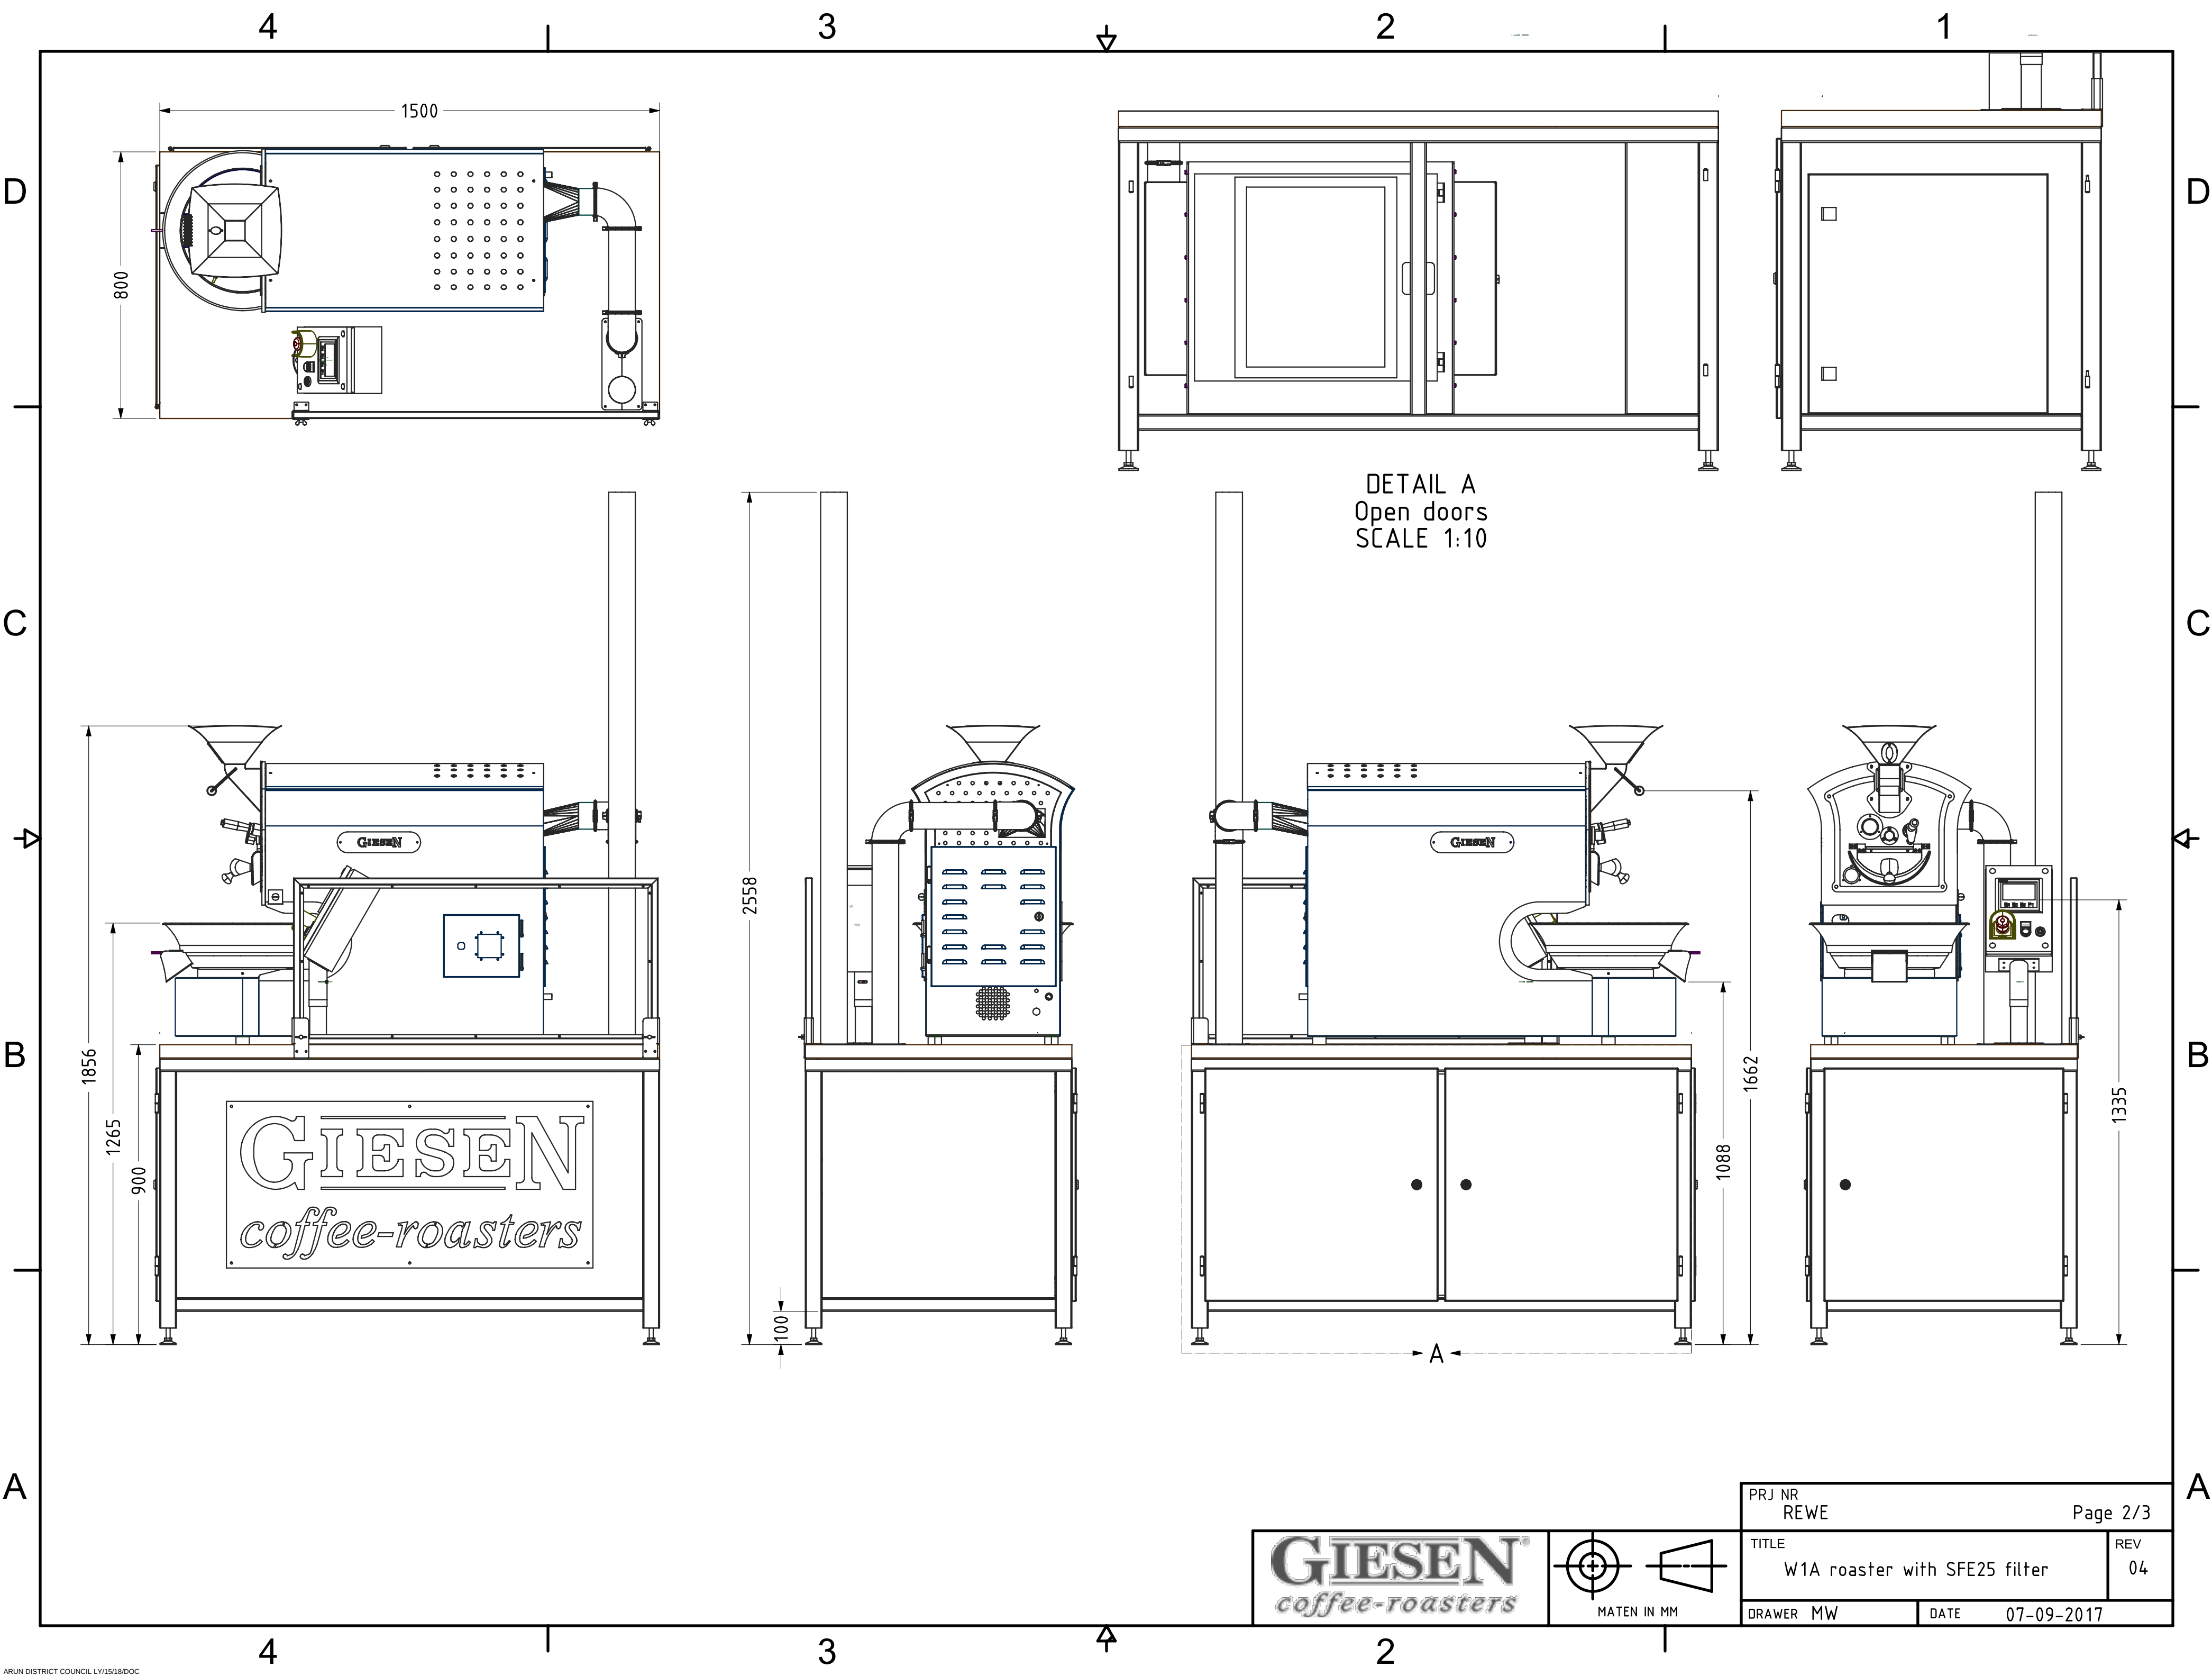


PRJ NR REWE		Page 2/3	
TITLE W1A roaster with SFE25 filter		REV 04	
DRAWER MW	DATE 07-09-2017		

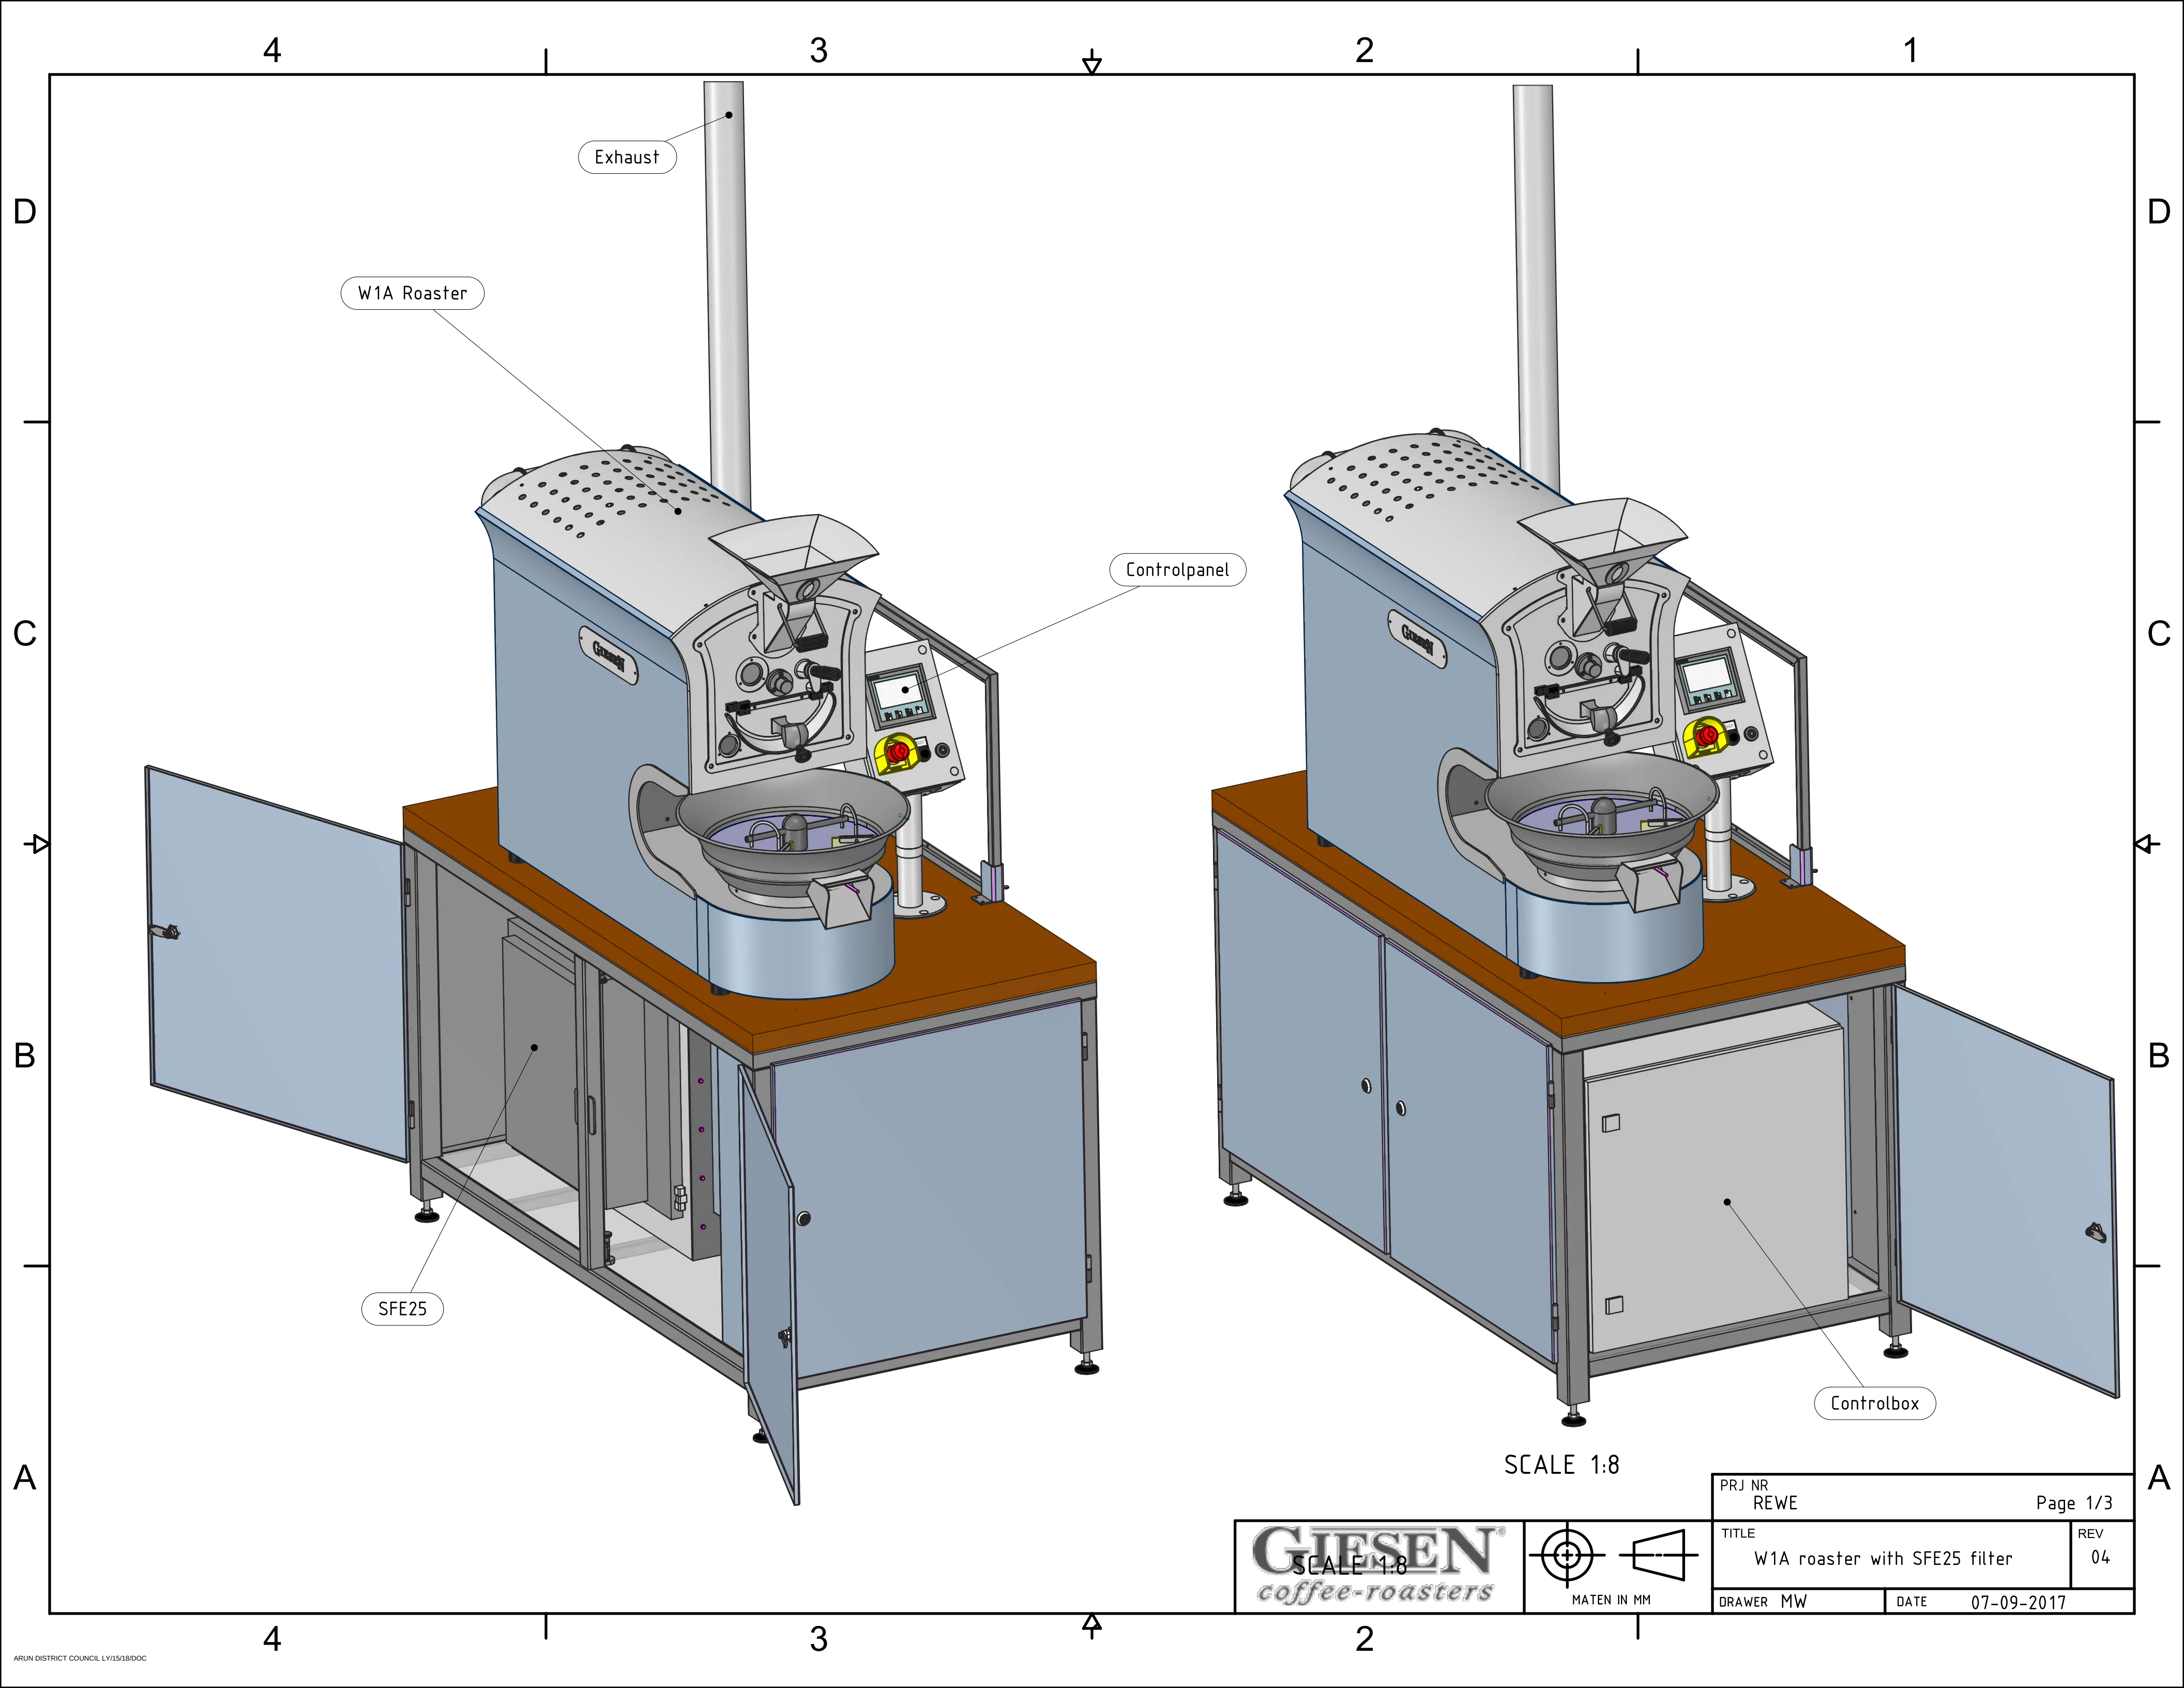

GIESEN
SCALE 1:8
coffee-roasters

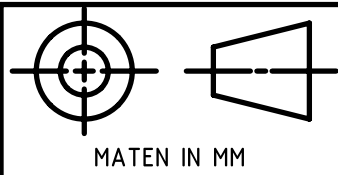

PRJ NR REWE		Page 1/3	
TITLE W1A roaster with SFE25 filter			REV 04
DRAWER MW		DATE 07-09-2017	

D

C

B


A

D

C


B

A

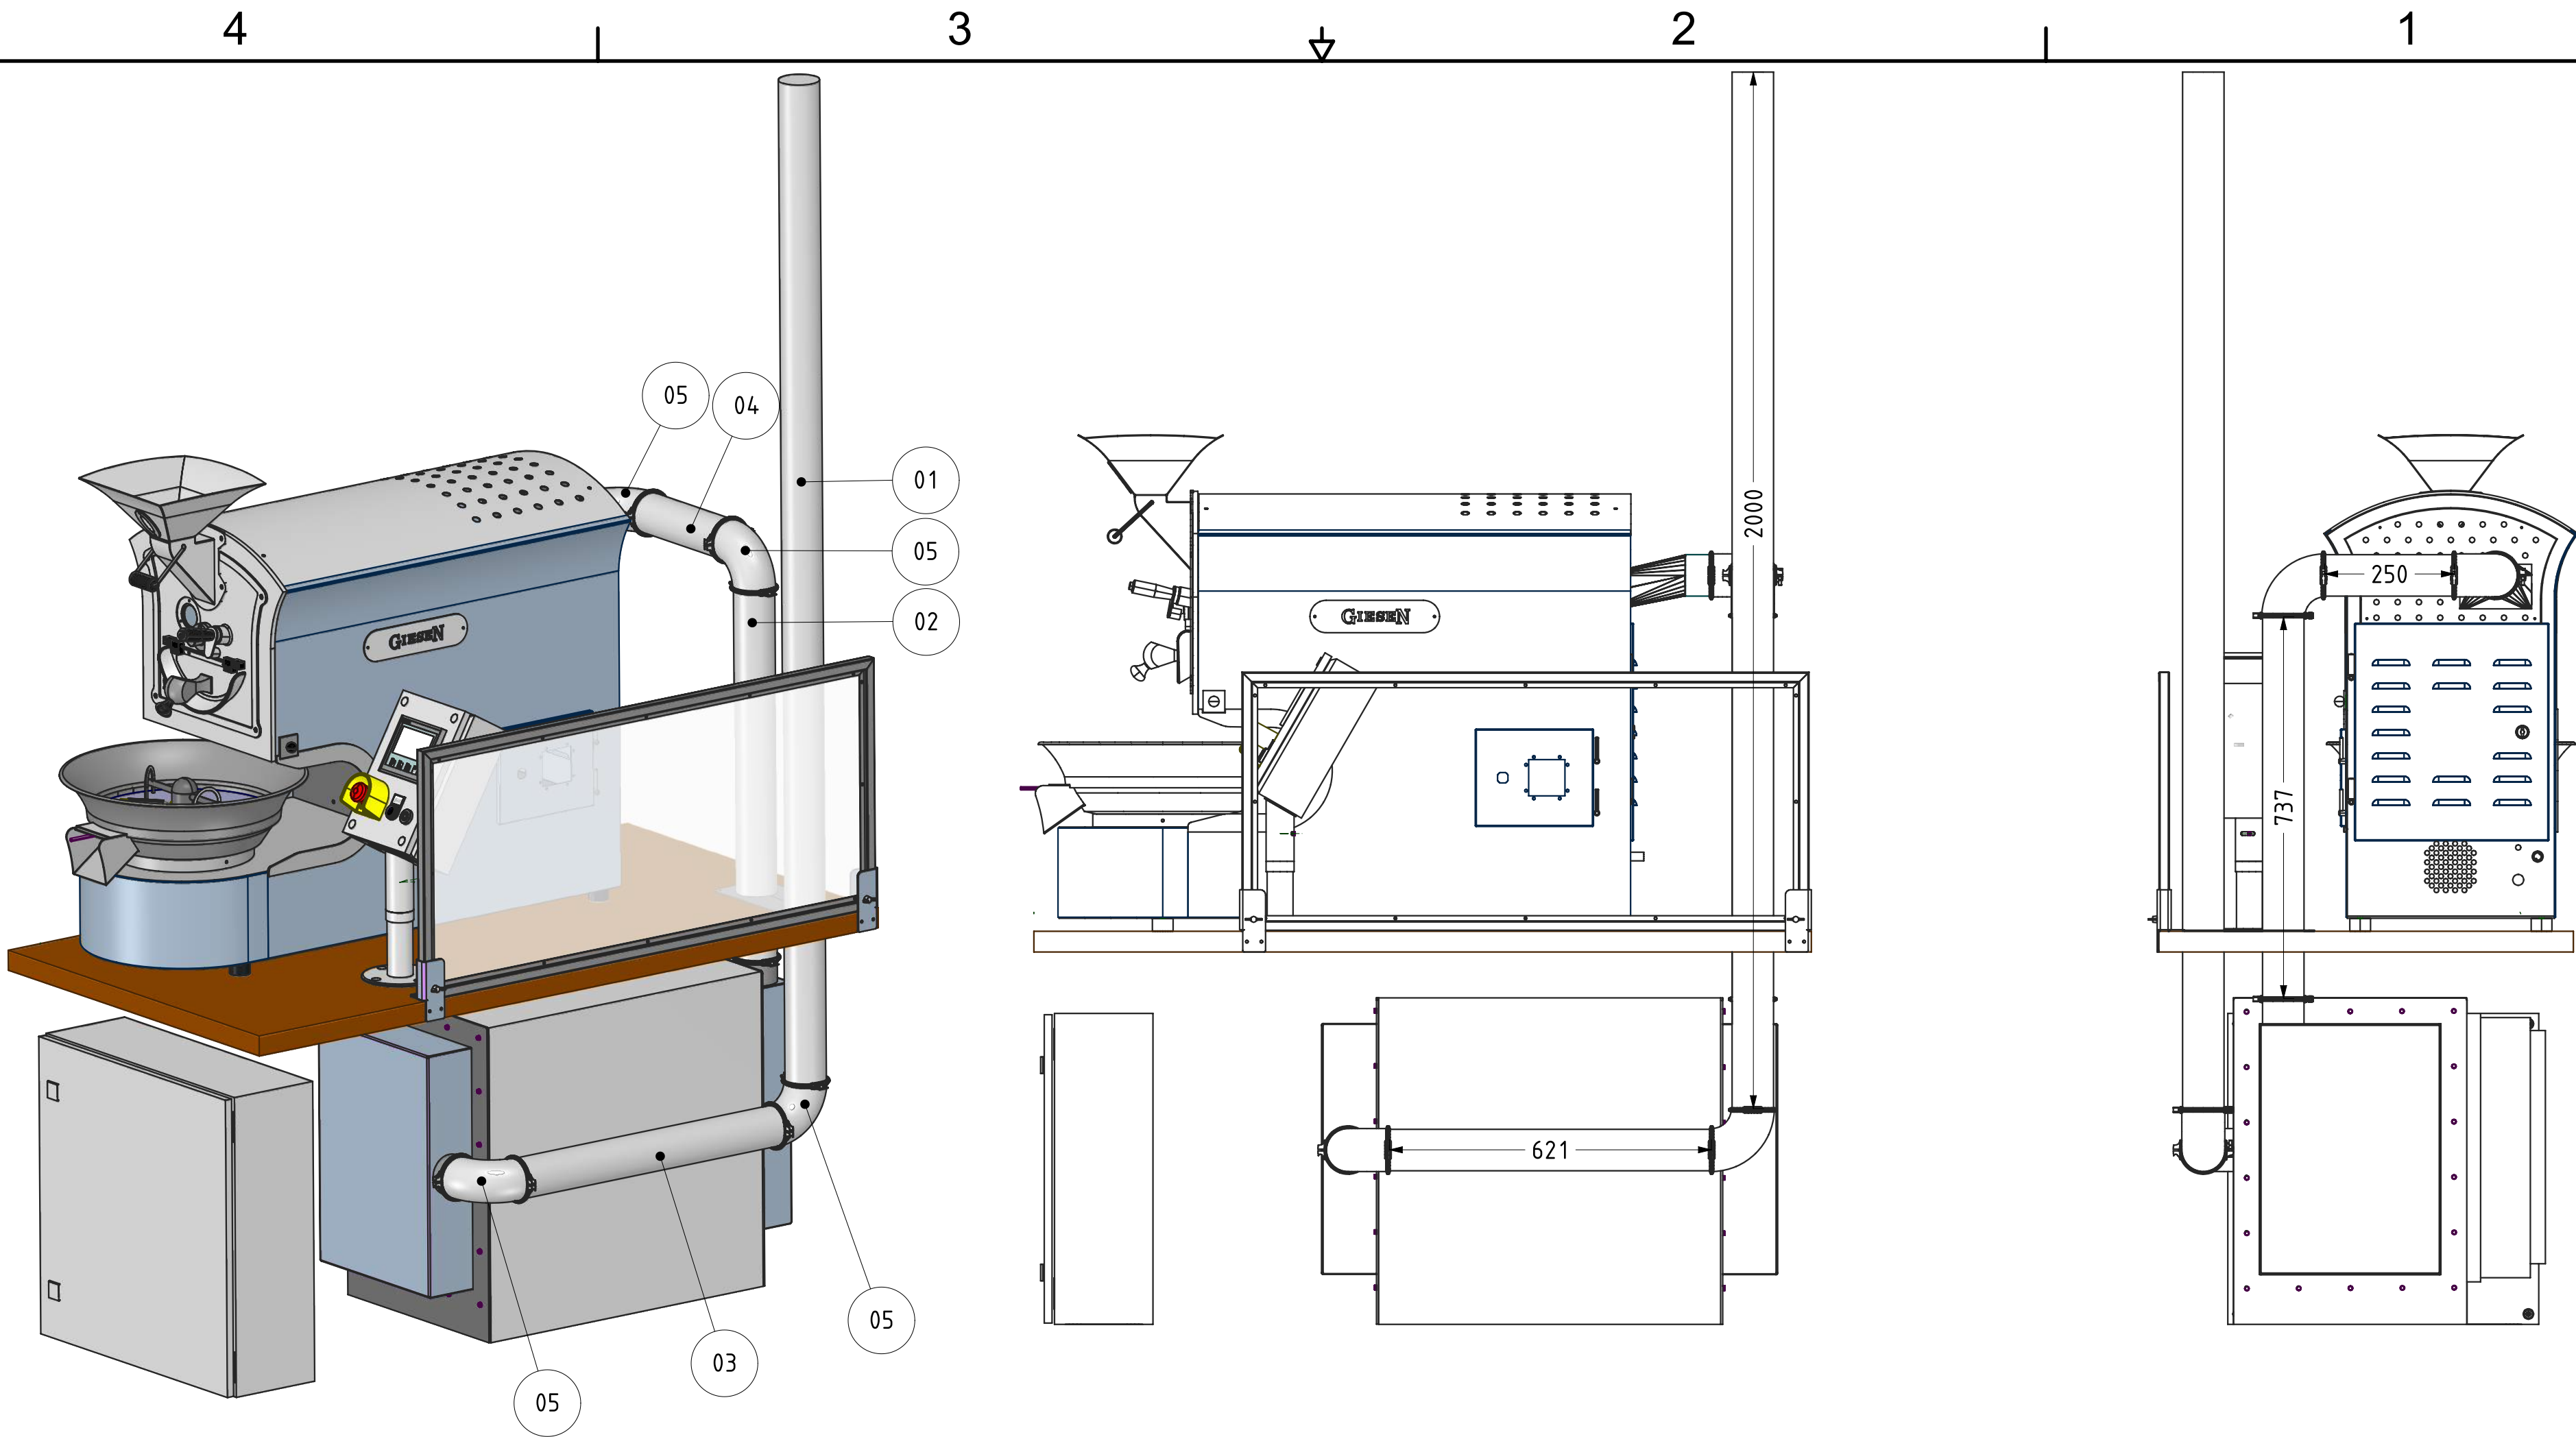

POS	Name	Amount	Supplied by
01	Jacobs tube $\varnothing 80\text{mm}$ L=2000mm	1	Giesen
02	Jacobs tube $\varnothing 80\text{mm}$ L=737mm	1	Giesen
03	Jacobs tube $\varnothing 80\text{mm}$ L=621mm	1	Giesen
04	Jacobs tube $\varnothing 80\text{mm}$ L=250mm	1	Giesen
05	Jacobs bend $\varnothing 80 \times 1,5\text{mm}$ 90°	4	Giesen

GIESEN
coffee-roasters

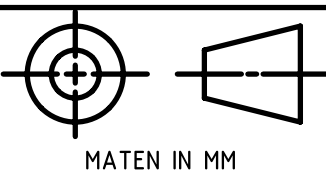

SCALE 1:10

PRJ NR REWE		Page 3/3	
TITLE W1A roaster with SFE25 filter		REV 04	
DRAWER MW		DATE 07-09-2017	