


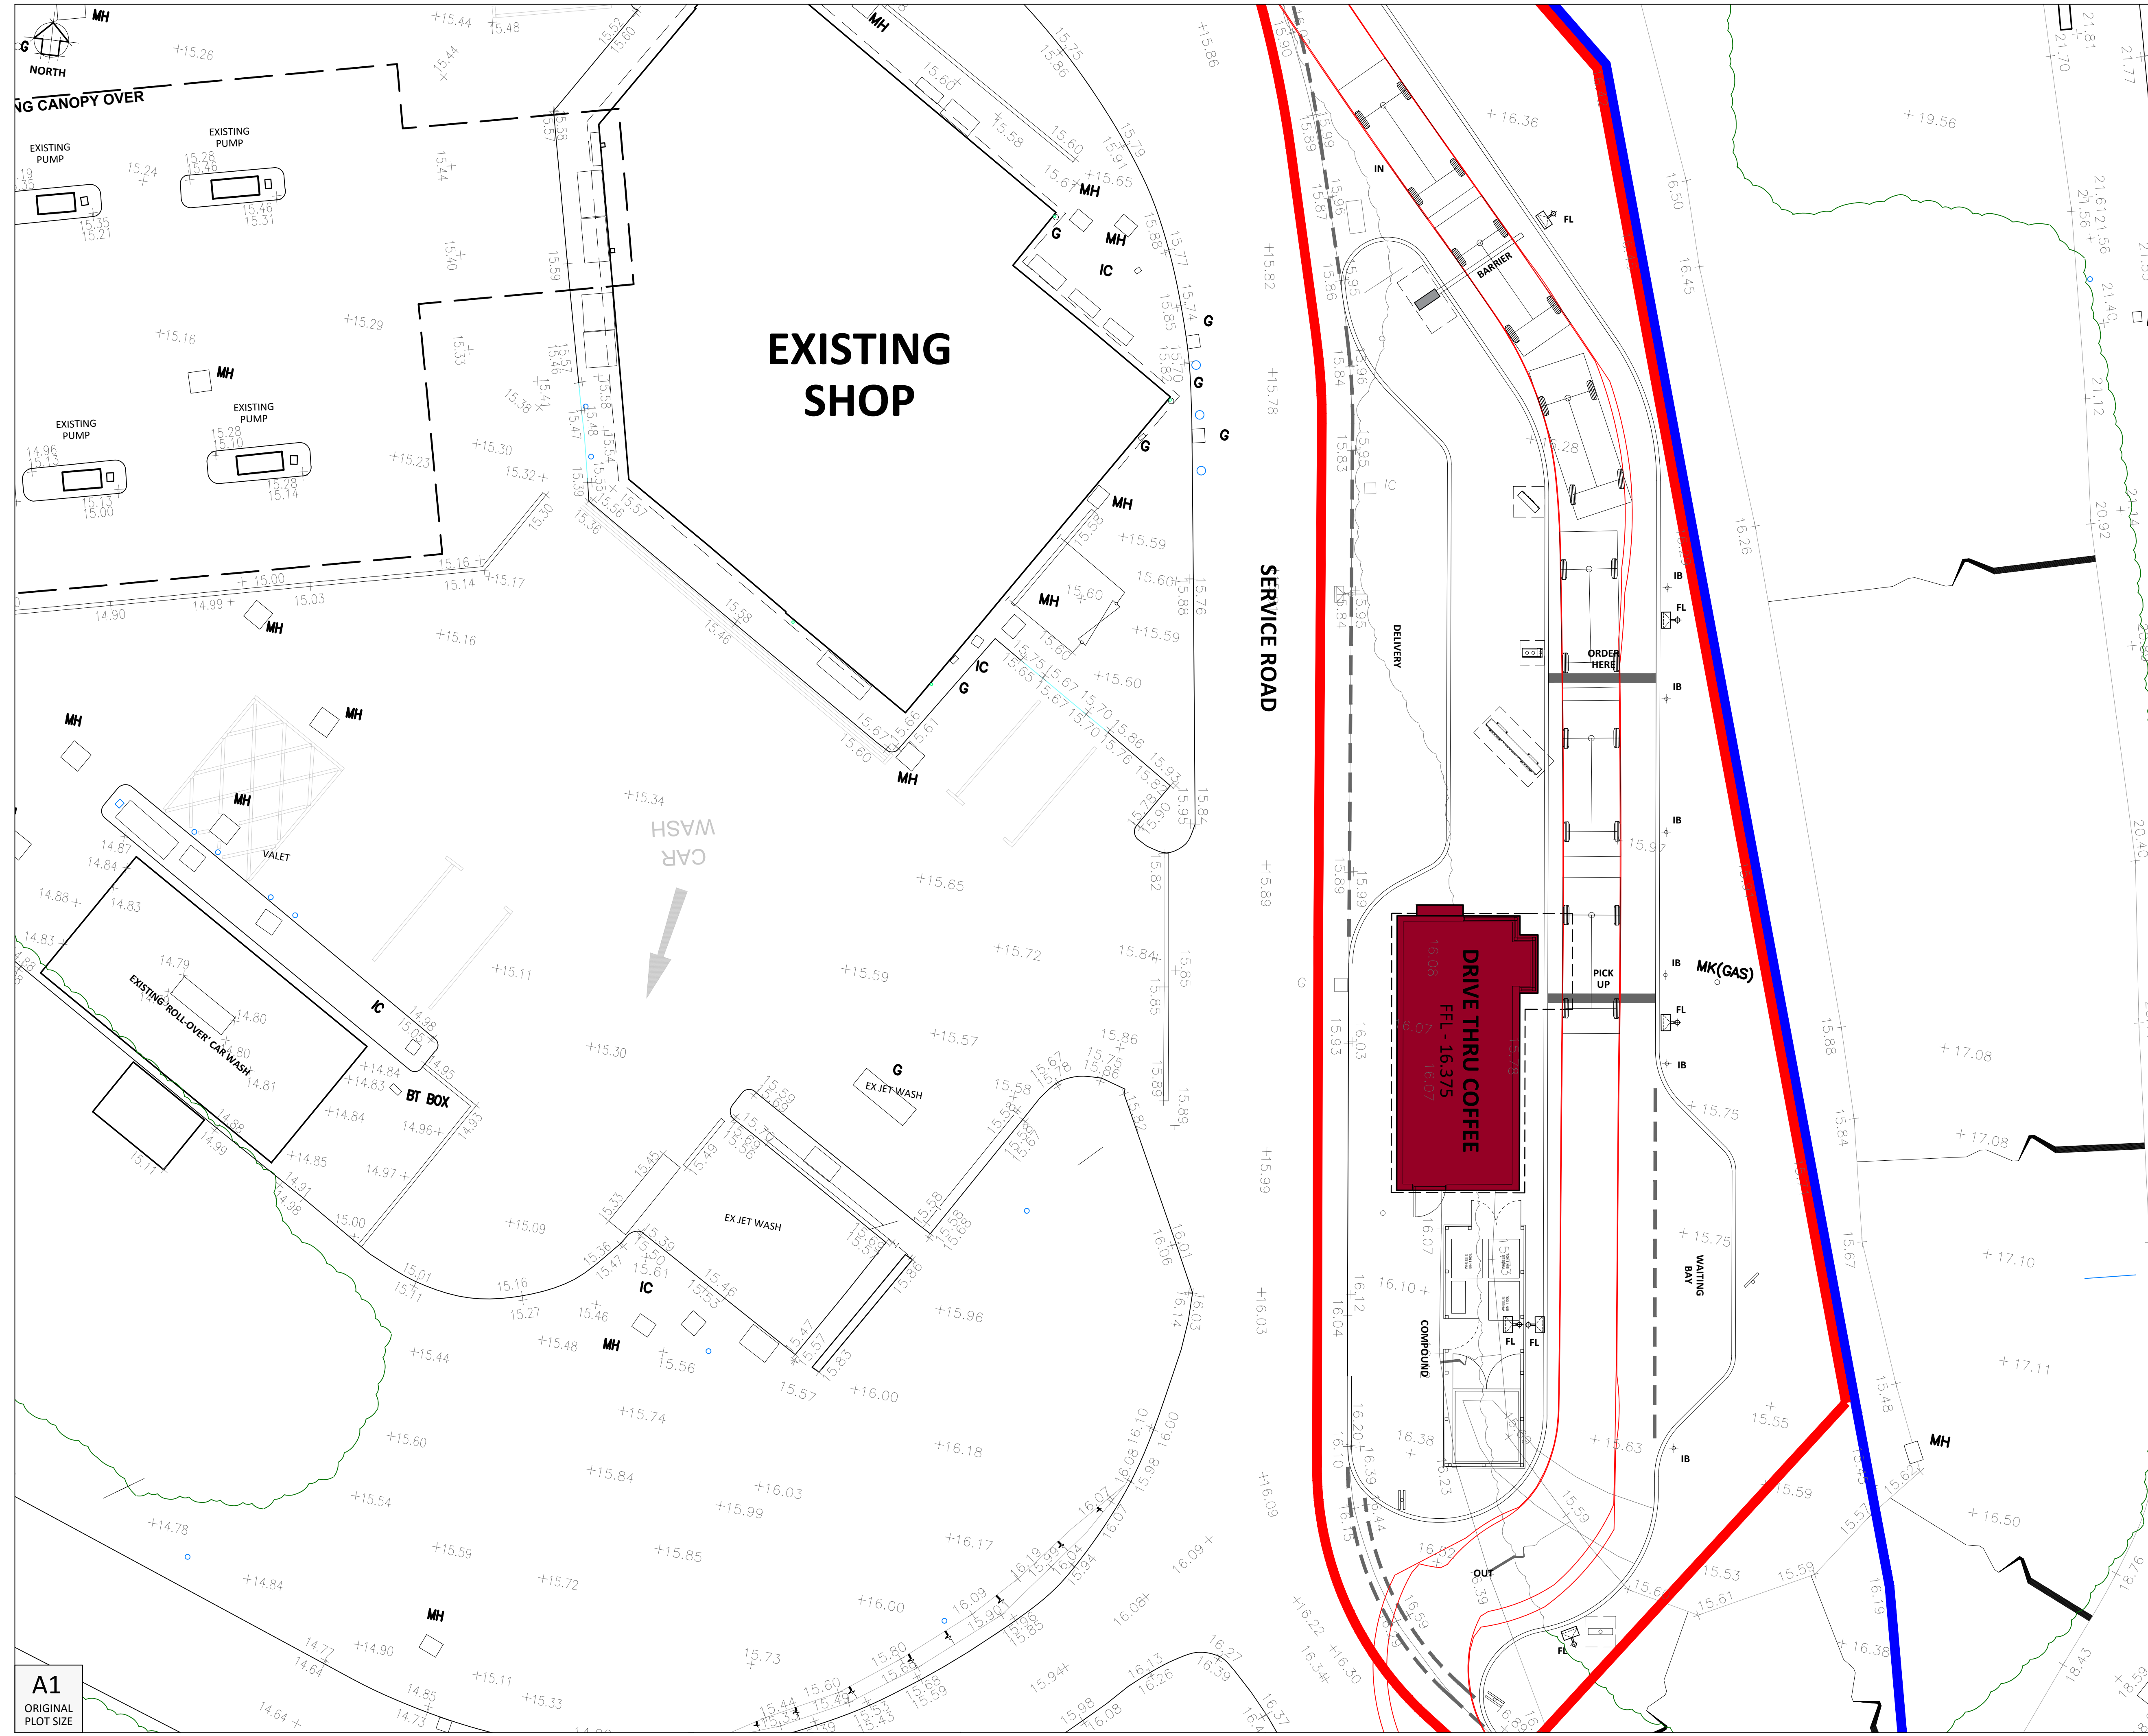

GENERAL NOTES

- This plan has been prepared for the submission and approval under Town and Country Planning only.
- Any advertisement shown is subject to a separate application.

Rigid Truck
Overall Length 12000mm
Overall Width 2500mm
Overall Body Height 3928mm
Min Body Ground Clearance 412mm
Track Width 2471mm
Lock to Lock Time 6.00 sec
Kerb to Kerb Turning Radius 11900mm

Large Car (2006)
Overall Length 5079mm
Overall Width 1872mm
Overall Body Height 1525mm
Min Body Ground Clearance 310mm
Max Track Width 1831mm
Lock to Lock Time 4.00 sec
Kerb to Kerb Turning Radius 5900mm

B	23.09.21	Ownership boundary lines updated.	JS
A	02.09.21	Floodlighting shown as per 'The Graham White Lighting Consultancy'. Drawing reference 'Crossbush Lighting Documentation.pdf' - DM134.	JS

Rev	Date	Comments	Drawn:
STATUS PLANNING			
PROPOSAL Proposed Coffee Drive Thru' Development			
SITE LOCATION Cross Bush Services A27/A284 Interchange Arundel Crossbush, BN17 7QQ			
TITLE Proposed Tracking Layout			
CLIENT Rontec Service Stations 1A LTD			

JENNINGS DESIGN LIMITED

Unit 8, Feast Field, Horsforth,
Leeds, West Yorkshire, LS18 4TJ.

TEL. No. 01274 395422
FAX. No. 01274 395427
E-mail office@jennings-design.com

Drawn by:	JS	Checked by:	NIJ
Date:	July '21	Scales:	1:100 @ A1

PLAN NO.	201115 - PLNG6 - B
----------	--------------------

0 5 10
SCALE - METRES - 1:100

A1
ORIGINAL
PLOT SIZE