


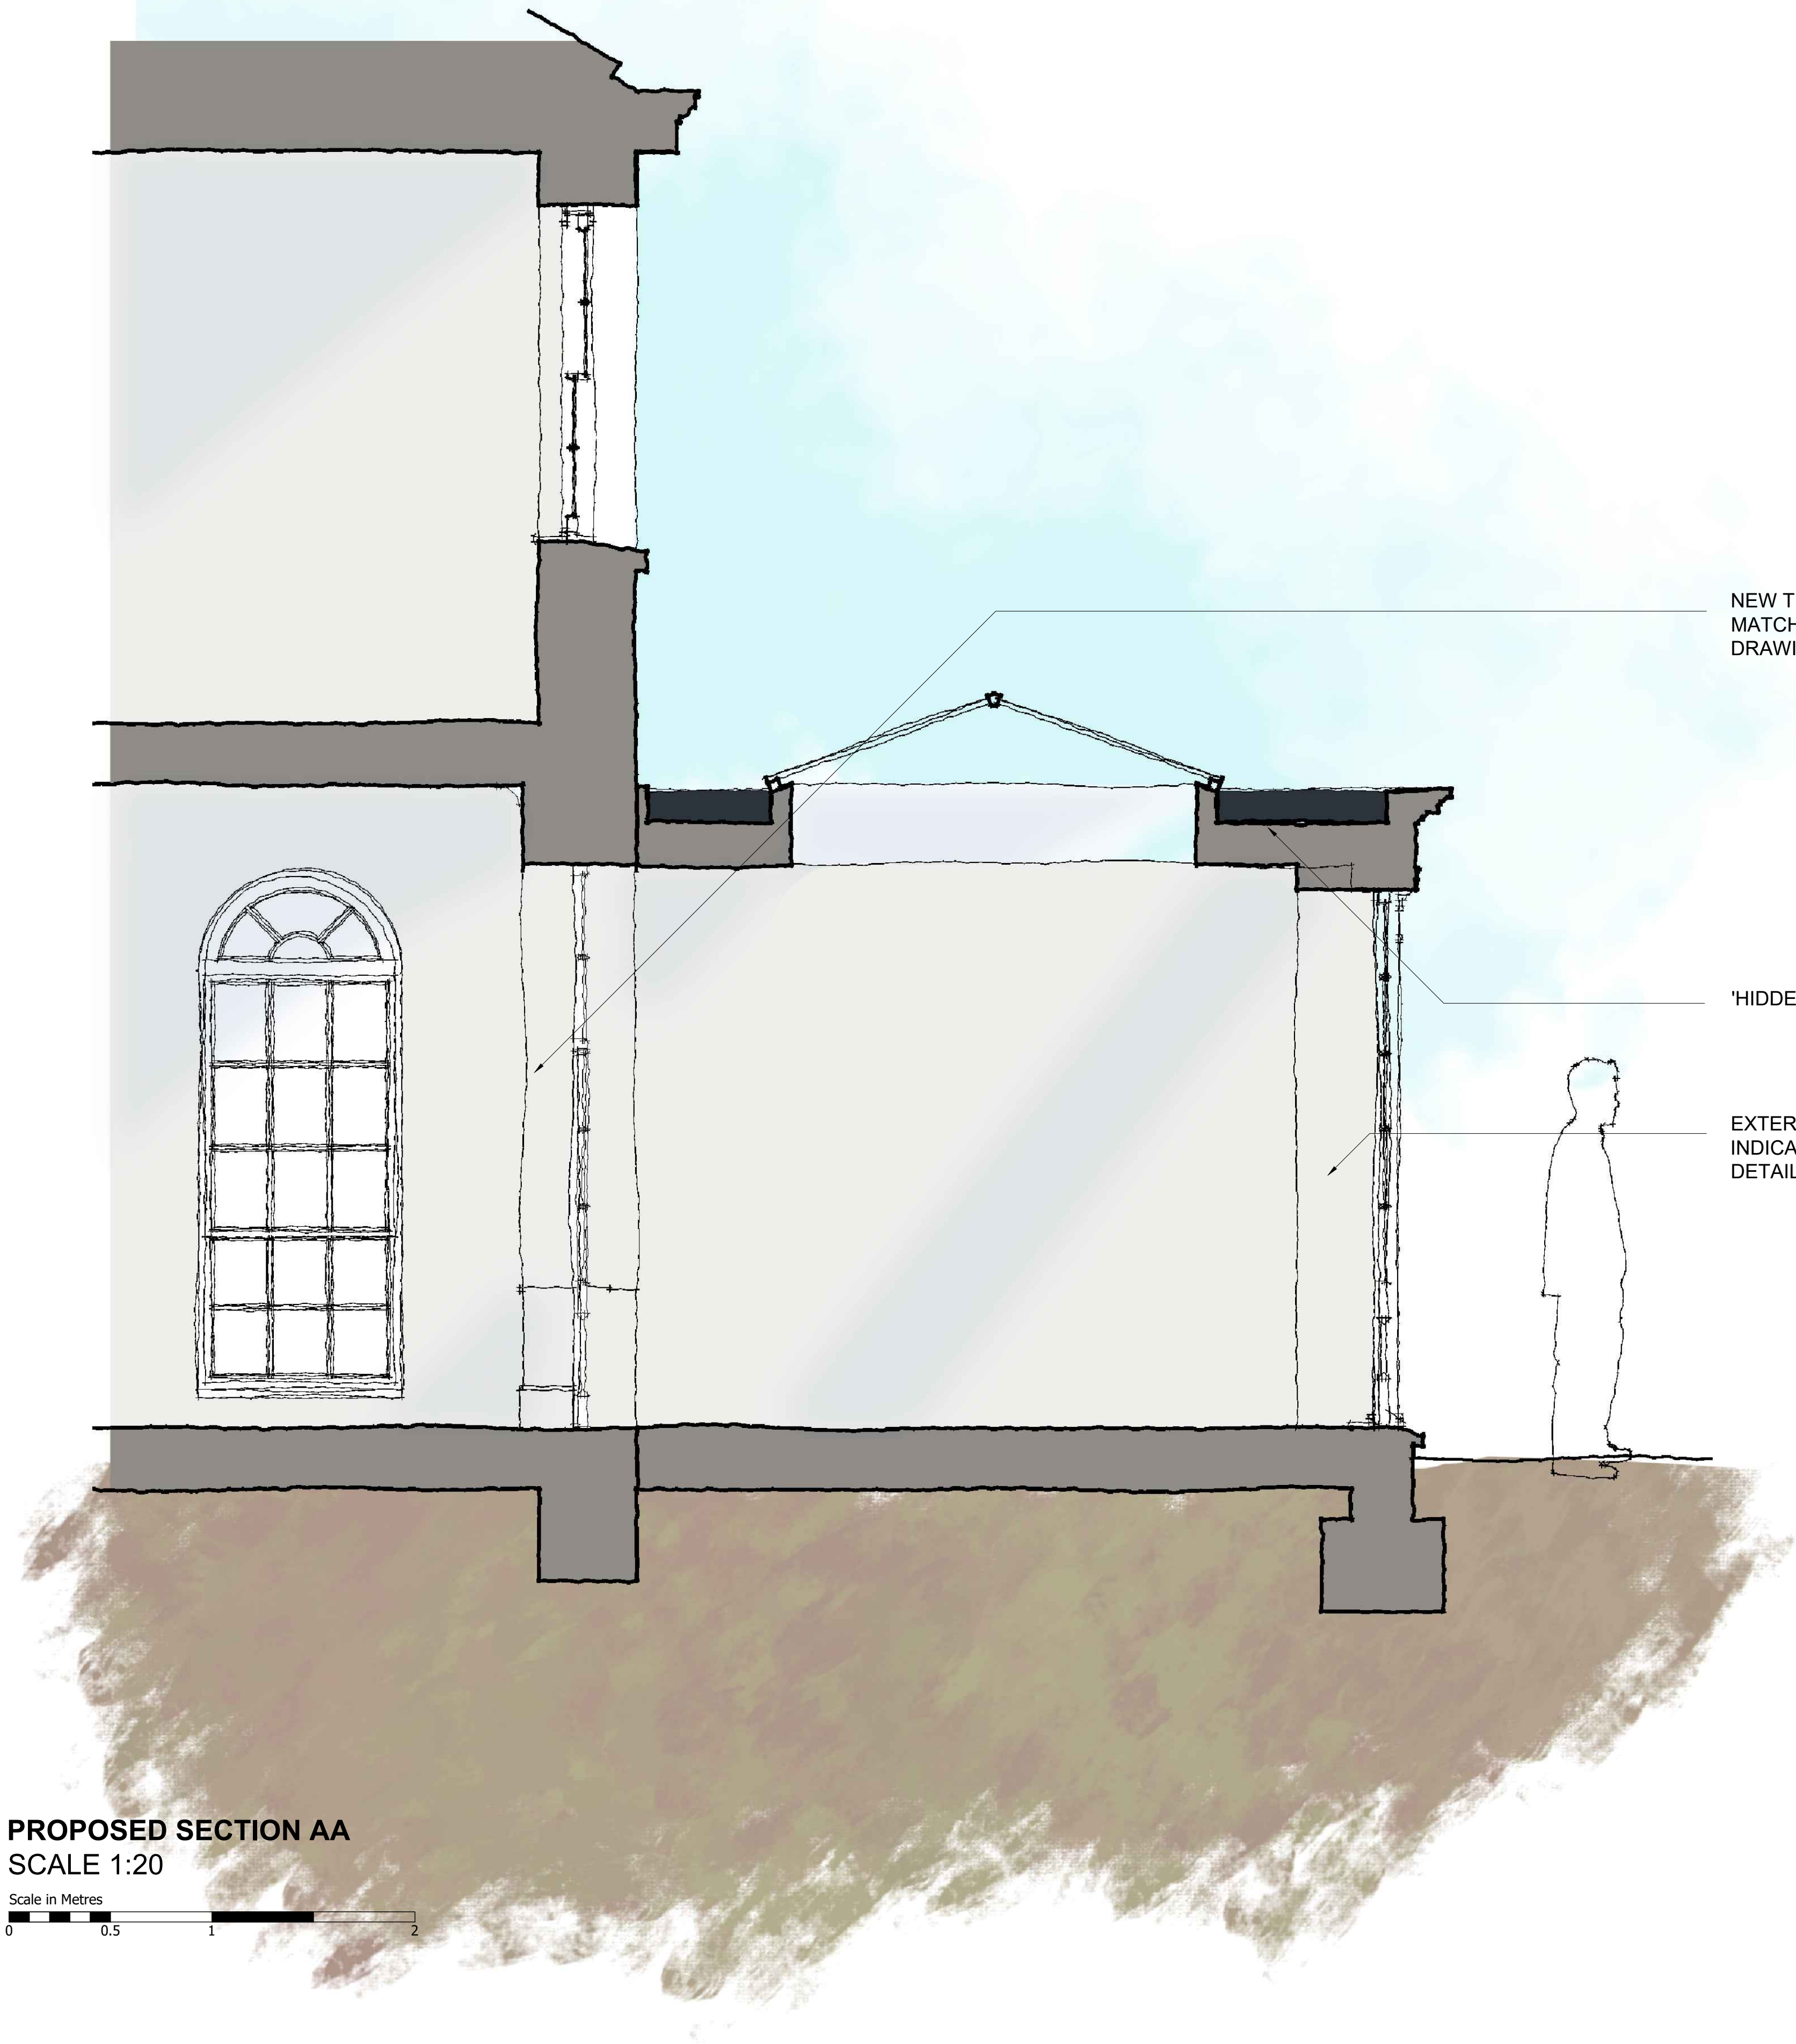


PROPOSED SECTION AA
SCALE 1:20

Scale in Metres
0 0.5 1 2

NEW TIMBER DOORS AND LIGHTS TO
MATCH EXISTING DOORS. REFER TO
DRAWING 500 FOR FURTHER DETAILS

'HIDDEN' BOX GUTTER

EXTERNAL DOOR SECTION SHOWN
INDICATIVELY SUBJECT TO FURTHER
DETAIL

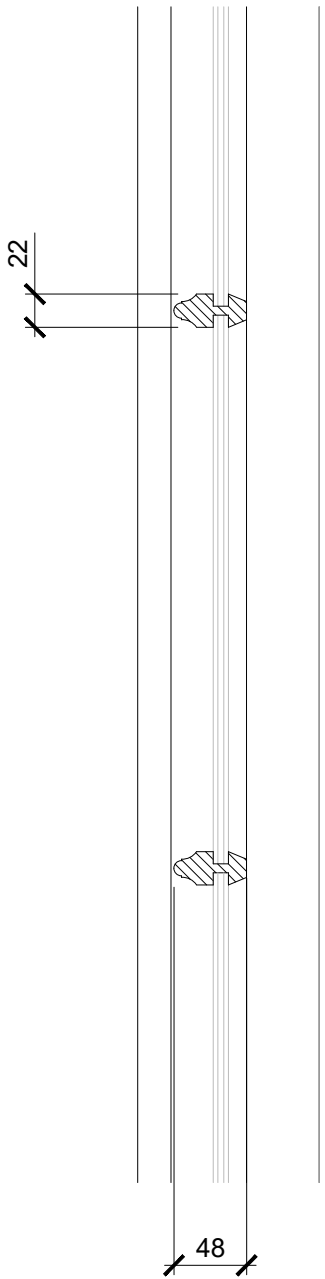

DOOR GLAZING DETAIL
SCALE 1:5

Scale in Metres
0 0.1 0.2 0.3 0.4 0.5

NOTES

1. No dimensions are to be scaled from this drawing except for planning purposes.
2. Contractors must verify all figured dimensions on site before commencing any work or making any shop drawings.
3. This drawing is the sole copyright of Savills and no part may be reproduced without the written consent of the above.
4. Site Location Plans are prepared from the Ordnance Survey Map with the sanction of the Controller of H.M. Stationery Office. Crown Copyright Reserved.

C	Scheme updated	APB	17.10.18
B	Scheme updated	APB	03.10.18
A	External doors amended	APB	30.08.18

Rev	Description	By	Date
Drawing Status			
PLANNING			



savills

RURAL CONSULTANCY
SERVICES
Savills (UK) Limited
Exchange House, Petworth
West Sussex. GU28 0BF

Telephone: + 44 (0)1798 345 980
Fax: + 44 (0)1798 345 998
www.savills.co.uk



RIBA
Chartered Practice

Client
MR D MONTAGNANI

Project
LYMINSTER HOUSE
CHURCH LANE, LYMINSTER
BN17 7QJ

Drawing Title
PROPOSED ELEVATIONS

Scale 1:50 @ A1	Date APR 16	Drawn APB	Checked ES
Drawing Number 310	Rev. C	Project Number PWRU367122	