

COSTA COFFEE DRIVE THRU - ARUNDEL


ITEM 09 (Qty 1) CCDT 12

2mm formed aluminium tray and back panel coated HMG XB1N03903 (matt)

Featuring:

- Fret cut logo and text to face backed up with opal acrylic
- Internal LED illumination
- Digitally printed reflective vinyl to reverse
- 114mm C/H/S post coated HMG XB1N03903 (matt)

Scale 1:20

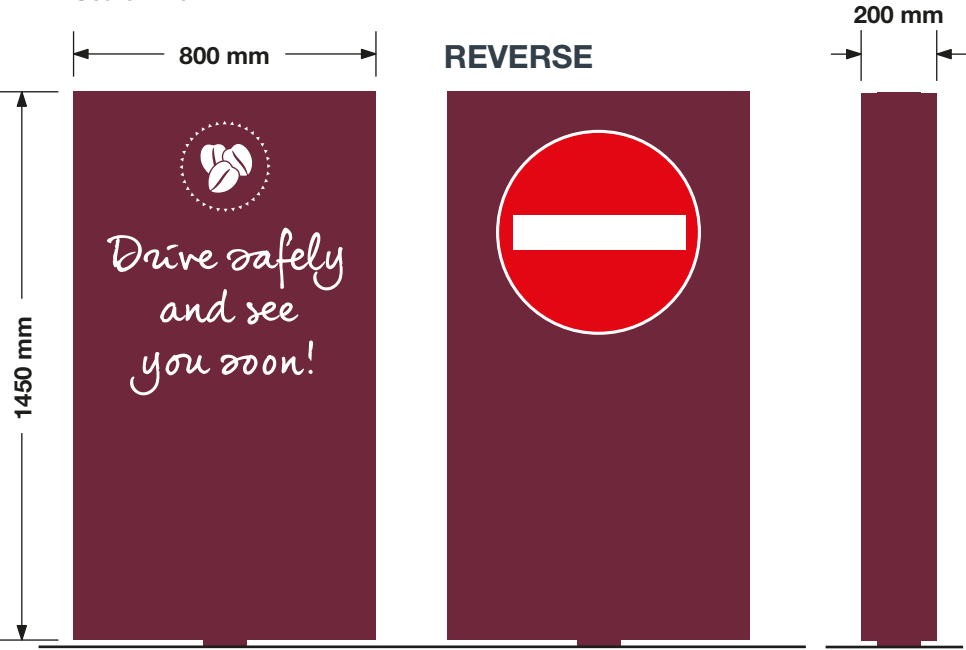

LIGHT OUTPUT AT FACE: 269 cd/m²

ITEM 10A (Qty 1) CCDT 11

2mm flat aluminium panel coated HMG XB1N03903 (matt)

Featuring:

- Face applied white vinyl details
- Signfix channel to rear
- Post mount clips
- 114mm C/H/S post coated HMG XB1N03903 (matt)

Scale 1:20



Scale 1:20 @ A3



**COSTA COFFEE DT
ARUNDEL**
CROSSBUSH SERVICES
LYMINSTER ROAD
ARUNDEL
BN17 7QQ

162316 (PLANNING)
13/12/21 - KSE

COPYRIGHT :
THE ATTACHED DESIGNS AND ILLUSTRATIONS
ARE INTENDED SOLELY FOR, AND SHOULD
ONLY BE USED BY, THOSE TO WHOM THIS
DESIGN SPECIFICATION IS ADDRESSED.

**THE CONTENTS ARE STRICTLY
PRIVATE AND CONFIDENTIAL.**
ANY FORM OF REPRODUCTION,
DISSEMINATION, COPYING, DISCLOSURE,
MODIFICATION OR DISTRIBUTION IS STRICTLY
PROHIBITED WITHOUT THE PRIOR WRITTEN
CONSENT OF ASHLEIGH SIGNS LTD
(COMPANY NUMBER : 1325080)
WHOSE REGISTERED ADDRESS IS:
ASHLEIGH HOUSE, BECKBRIDGE ROAD,
NORMANTON INDUSTRIAL ESTATE,
NORMANTON. WF6 1TE