




COSTA COFFEE DRIVE THRU - ARUNDEL

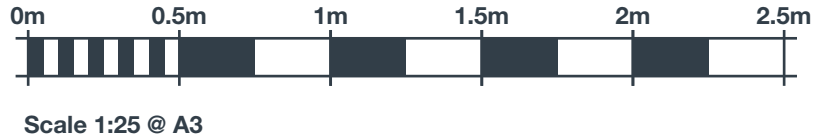

- ITEM 11 (Qty 2) **CCDT 14**
- 3mm perforated aluminium panel finished RAL 9005 (matt)
- Featuring:**
- 2800mm 1000mm digitally printed PVC banner (**CCDT 14A**)
 - Cable ties for banner fixing
 - 80mm² posts finished RAL 9005 (matt)
- Scale 1:25**

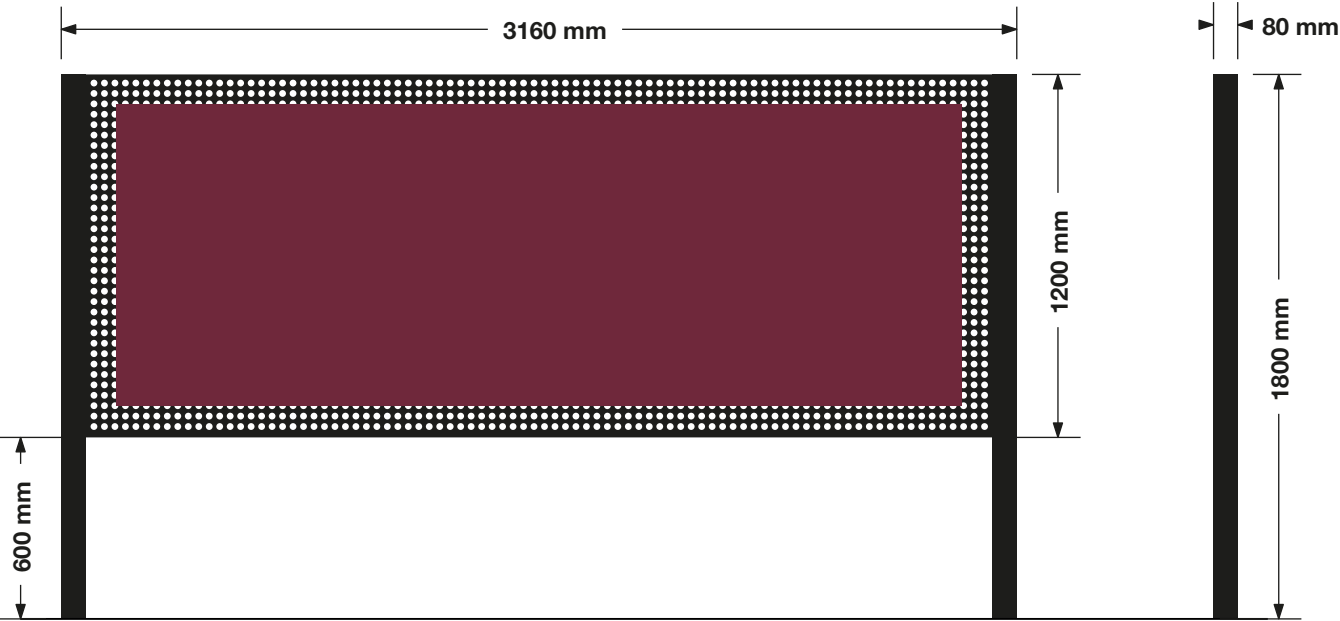

- ITEM 11A (Qty 1) **CCDT 14A**
- Digitally printed PVC banner (**Fixed to CCDT 14**)
- Featuring:**
- Hemms & eyelets
 - 2no. velcro strips to face
 - Seperate digitally printed PVC banner (1600mm x 275mm) with velcro to reverse
- Scale 1:25**

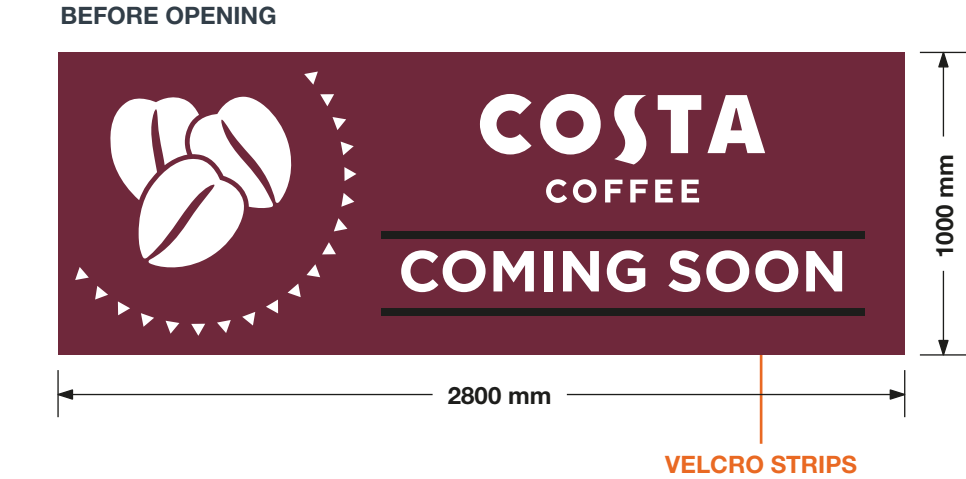

**COSTA COFFEE DT
ARUNDEL**
CROSSBUSH SERVICES
LYMINSTER ROAD
ARUNDEL
BN17 7QQ

162316 (PLANNING)
13/12/21 - KSE

COPYRIGHT :
THE ATTACHED DESIGNS AND ILLUSTRATIONS
ARE INTENDED SOLELY FOR, AND SHOULD
ONLY BE USED BY, THOSE TO WHOM THIS
DESIGN SPECIFICATION IS ADDRESSED.

**THE CONTENTS ARE STRICTLY
PRIVATE AND CONFIDENTIAL.**

ANY FORM OF REPRODUCTION,
DISSEMINATION, COPYING, DISCLOSURE,
MODIFICATION OR DISTRIBUTION IS STRICTLY
PROHIBITED WITHOUT THE PRIOR WRITTEN
CONSENT OF ASHLEIGH SIGNS LTD

(COMPANY NUMBER : 1325080)

WHOSE REGISTERED ADDRESS IS:
ASHLEIGH HOUSE, BECKBRIDGE ROAD,
NORMANTON INDUSTRIAL ESTATE,
NORMANTON. WF6 1TE