

COSTA COFFEE DRIVE THRU - ARUNDEL

ITEM 02 (Qty 1) CCDDT 03

COSTA

Built up rimless aluminium letters coated RAL 9910 (matt)

Featuring:

- 100mm returns with 70mm digitally printed vinyl band applied
- 5mm opal acrylic faces & 10mm foamex backs
- 2mm flat cut aluminium shadow backs coated HMG XB1N03903 (matt)
- Internal GE 6500k Cool White face illumination

COFFEE

Built up rimless aluminium letters coated RAL 9910 (matt)

Featuring:

- 60mm returns
- 5mm opal acrylic faces & 10mm foamex backs
- 2mm flat cut aluminium shadow backs coated HMG XB1N03903 (matt)
- Internal GE 6500k Cool White face illumination

DRIVE THRU

2mm formed aluminium panel coated HMG XB1N03903 (matt)

Featuring:

- 80mm returns
- Fret cut 3mm opal 050 acrylic backed text
- Internal GE 6500k Cool White face illumination

FRAMEWORK

Fabricated 50x50mm mild steel S/H/S frame coated RAL 9022 (gloss)

Featuring:


- Fabricated 25x25mm aluminium Ashleigh runner bar frame coated HMG XB1N03903 (matt) / RAL 9022 (gloss) inc. mounting plates

Scale 1:20

LIGHT OUTPUT AT FACE: 600 cd/m²



Scale 1:20 @ A3

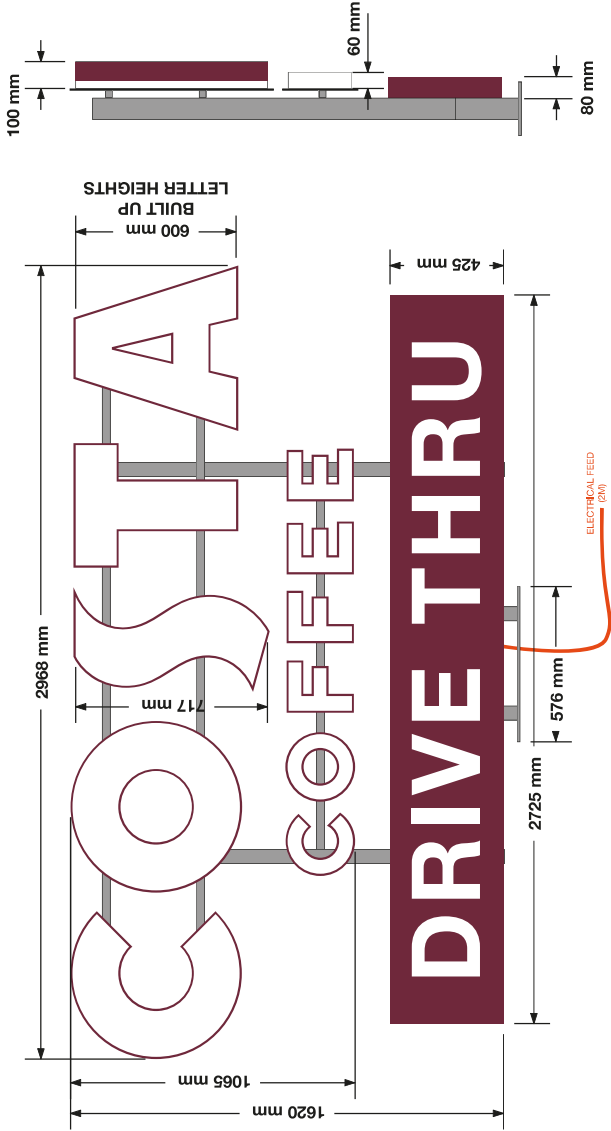

WEIGHT OF STEEL FRAME & LETTERS APPROX. 110kg

CAD REF: CC-DTL-PS (A)