




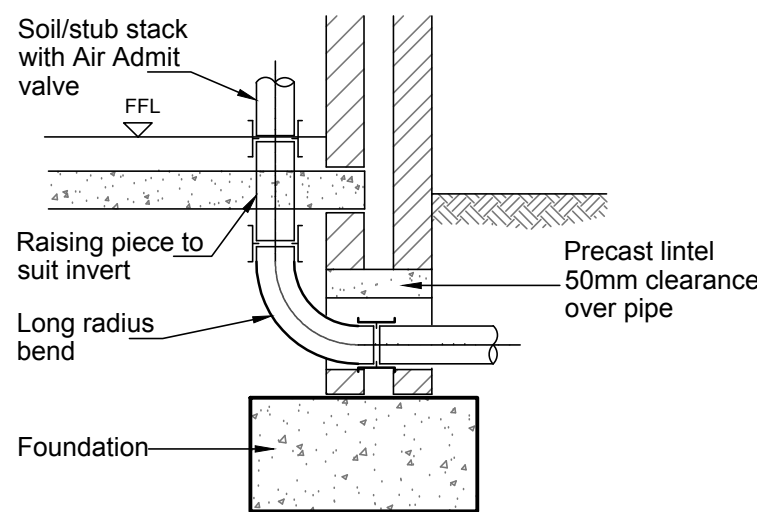


STUB STACK/SVP DETAIL

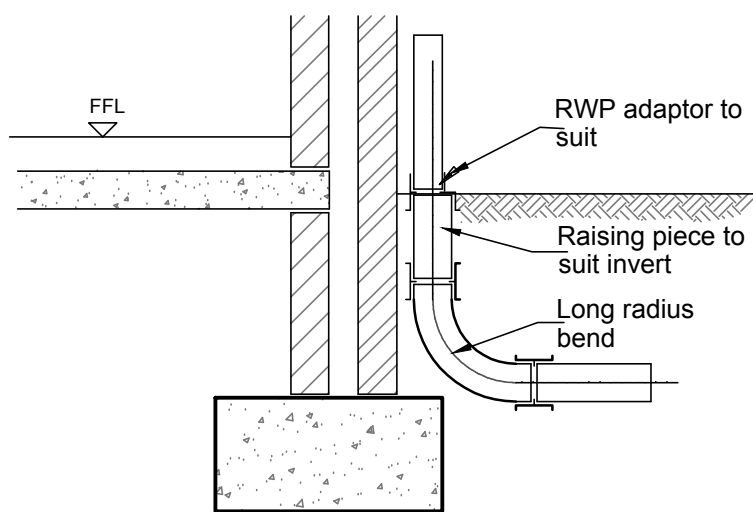


RWP DETAIL

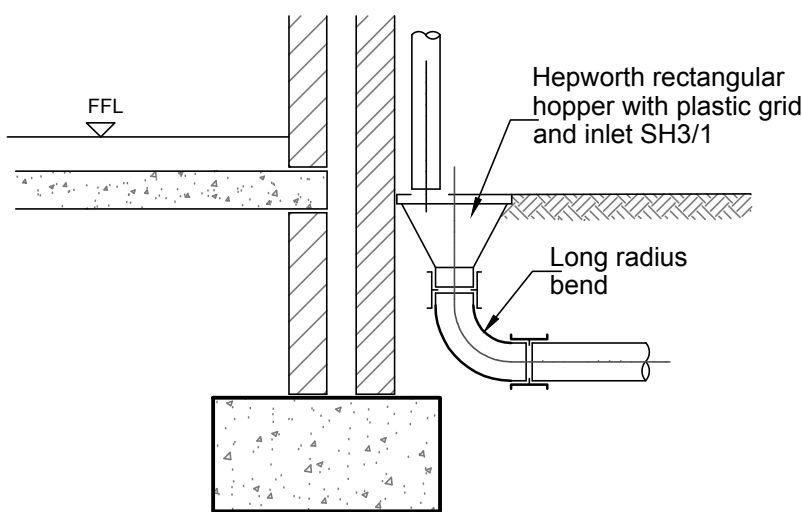


RWP WITH ACCESS DETAIL

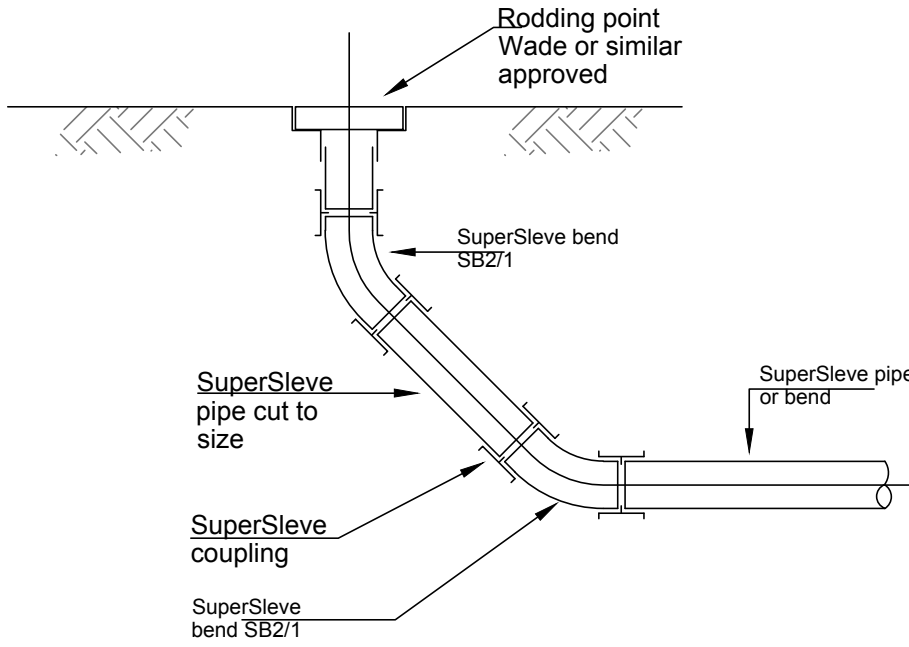


RODDING EYE DETAIL

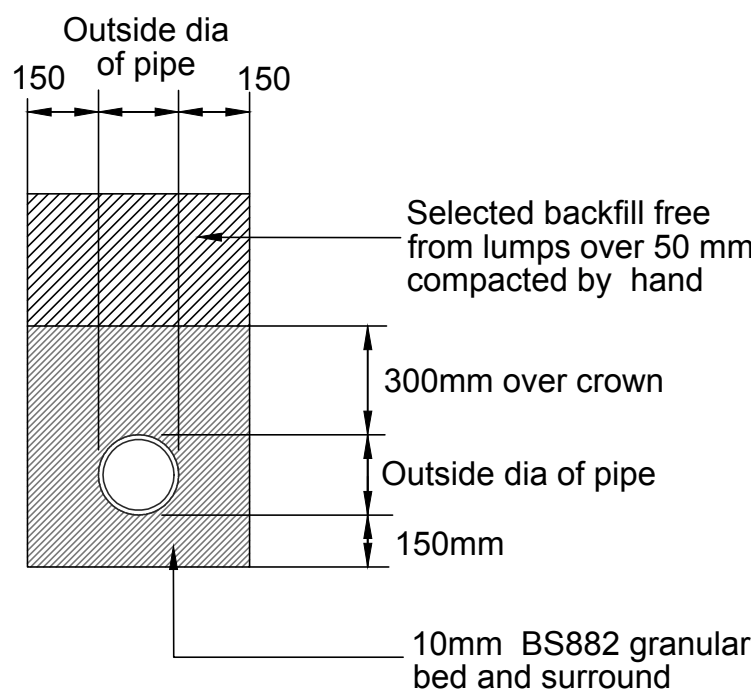


BEDDING CLASS S

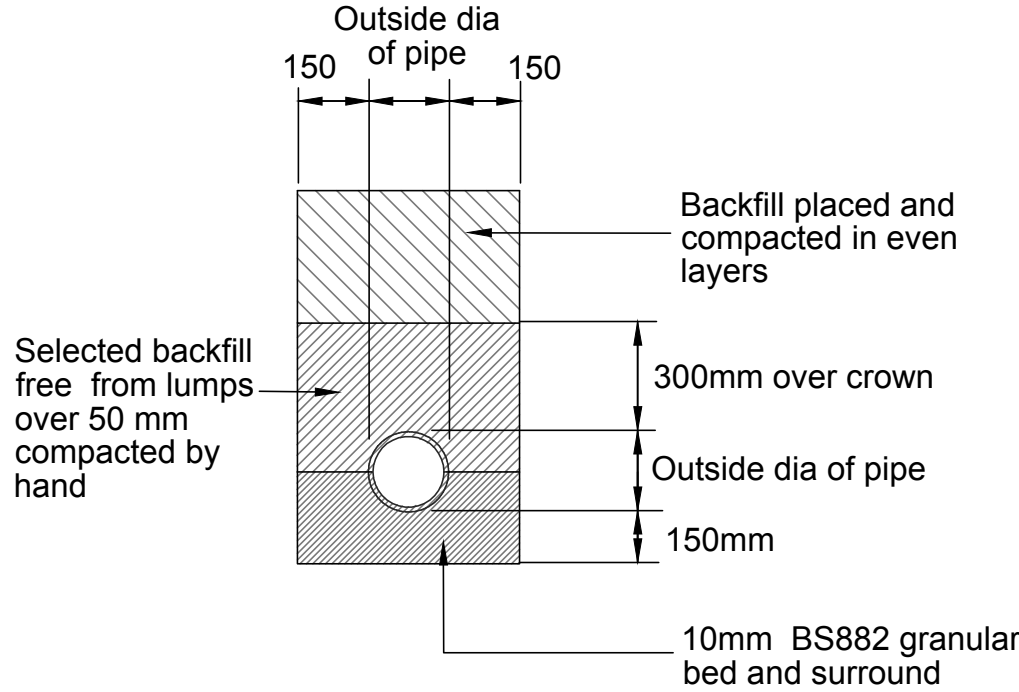


BEDDING CLASS B

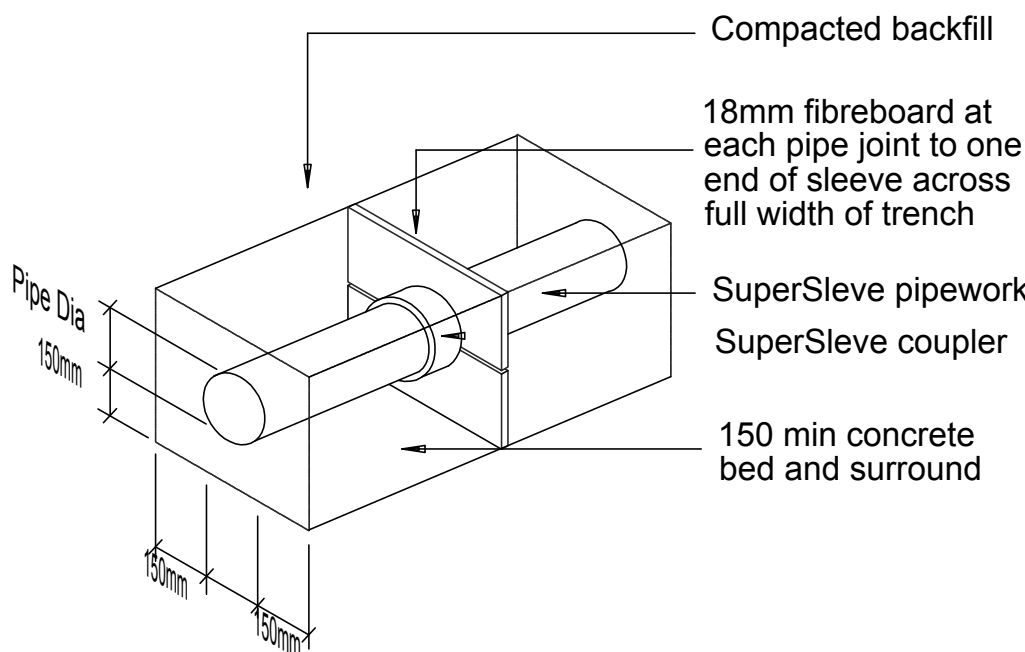


CONCRETE BED AND SURROUND FOR DRAINS
WITH LESS THAN 1200mm COVER FROM TOP
OF BARREL TO FINISHED ROAD LEVEL

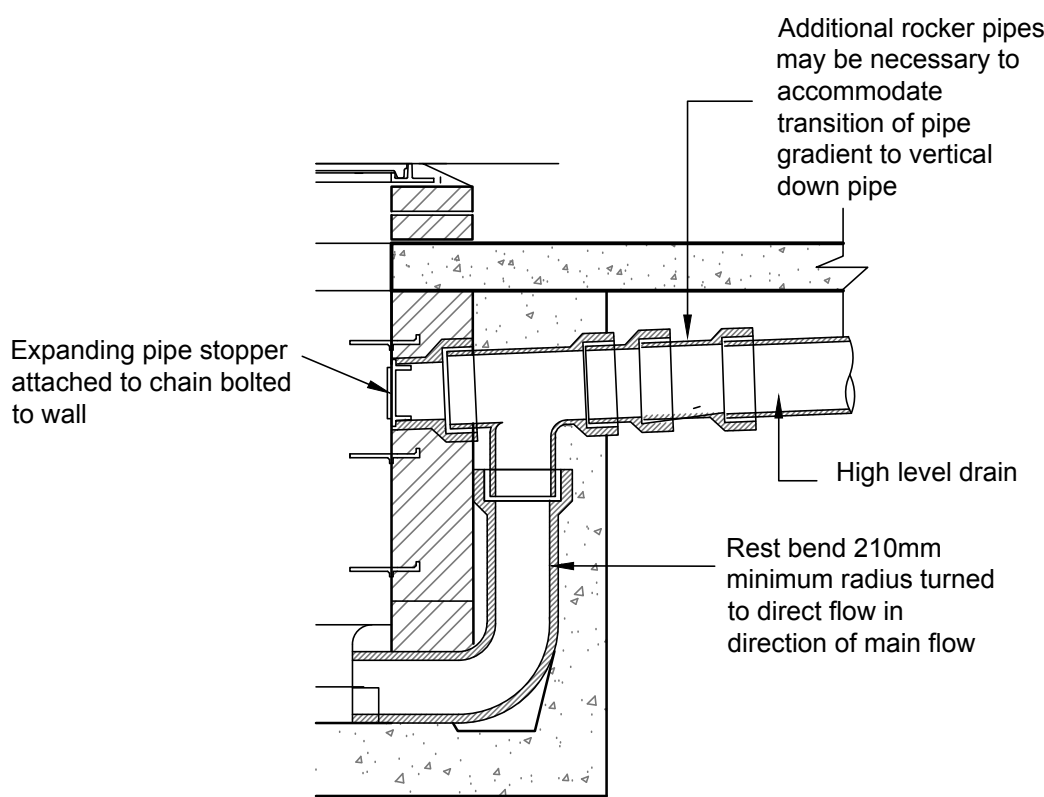

BACKDROP TO EXISTING
MANHOLE

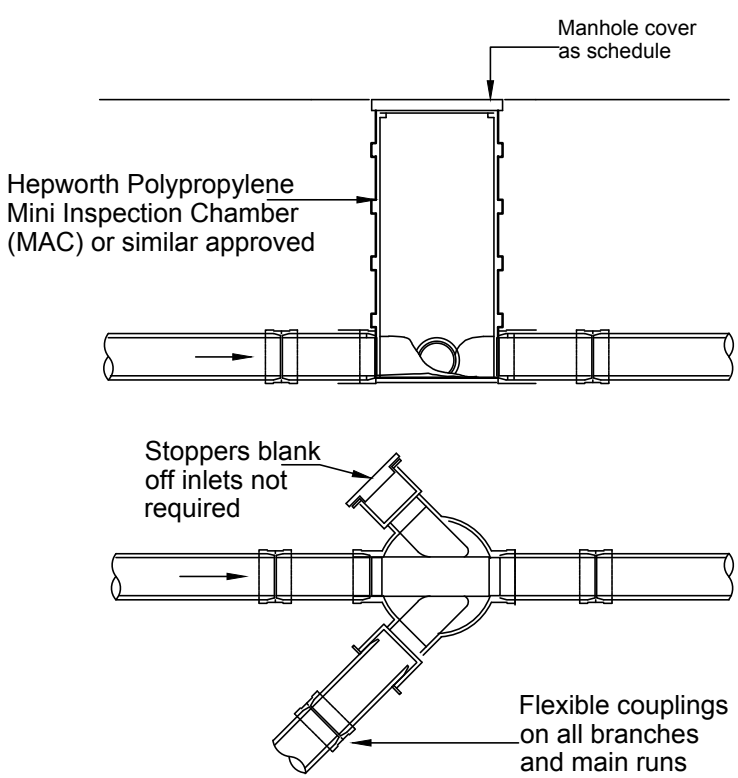


MINI ACCESS CHAMBER

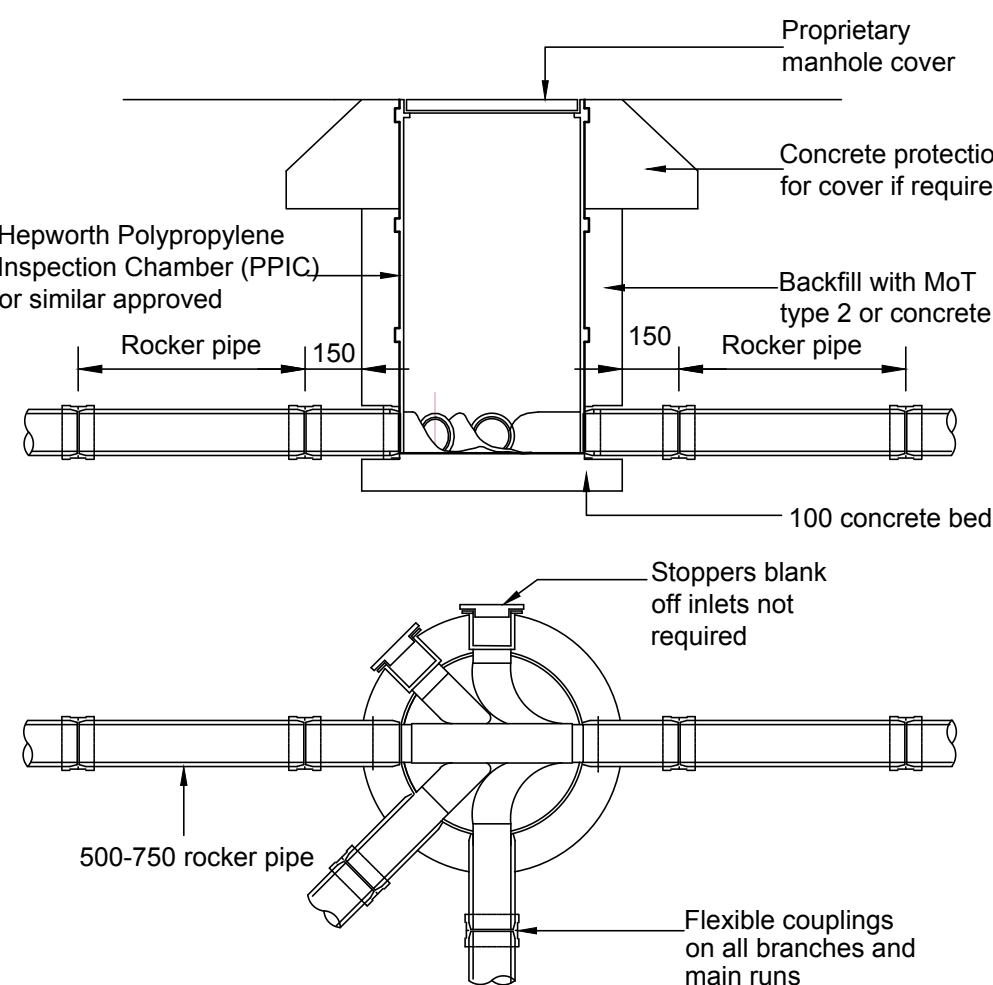

POLYPROPYLENE
INSPECTION CHAMBER
(MANHOLE TYPE Z)

1:20

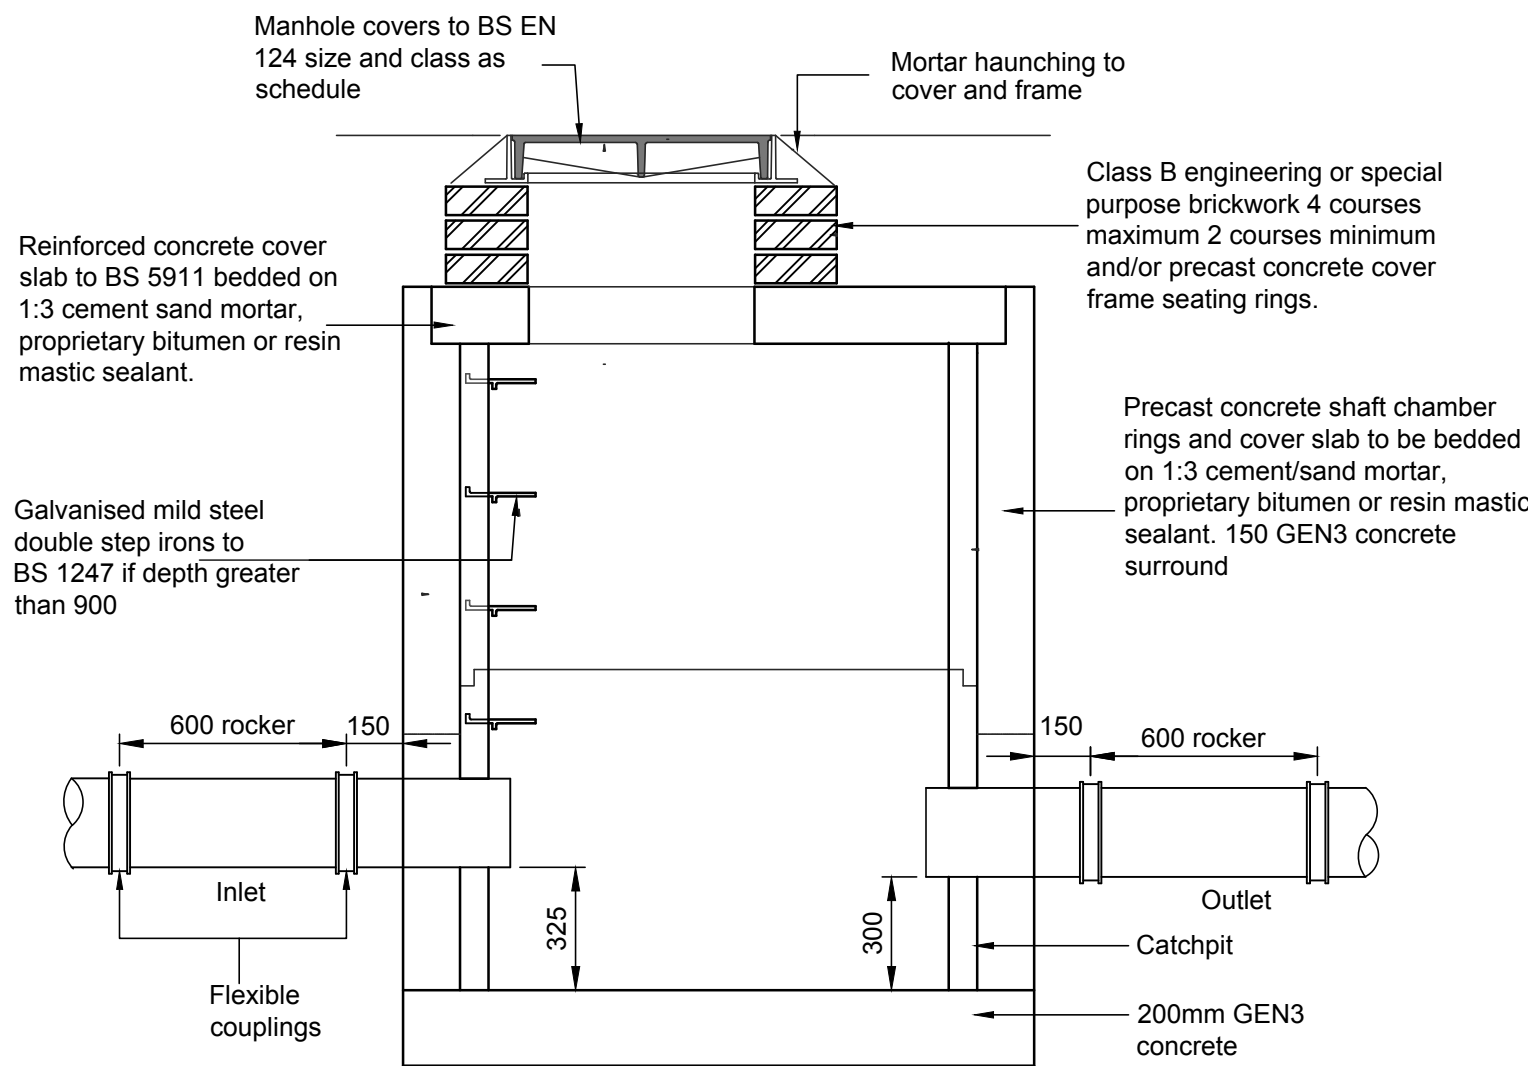

SW CATCHPIT PCC MANHOLE

A	Details added	MG	BP	23/10/17
Rev		By	Chk'd	Date

Status PRELIMINARY

Client BIRCHSIDE MANAGEMENT LTD

Project ROSELAND
STATION APPROACH
THE CAUSEWAY, ARUNDEL

Title DRAINAGE DETAILS



Job No.	Dwg No.	Rev
9712	02	A
Drawn by	Date	
rw	18.10.17	
Checked by	Scale	
BRP	1:25 @ A1	