

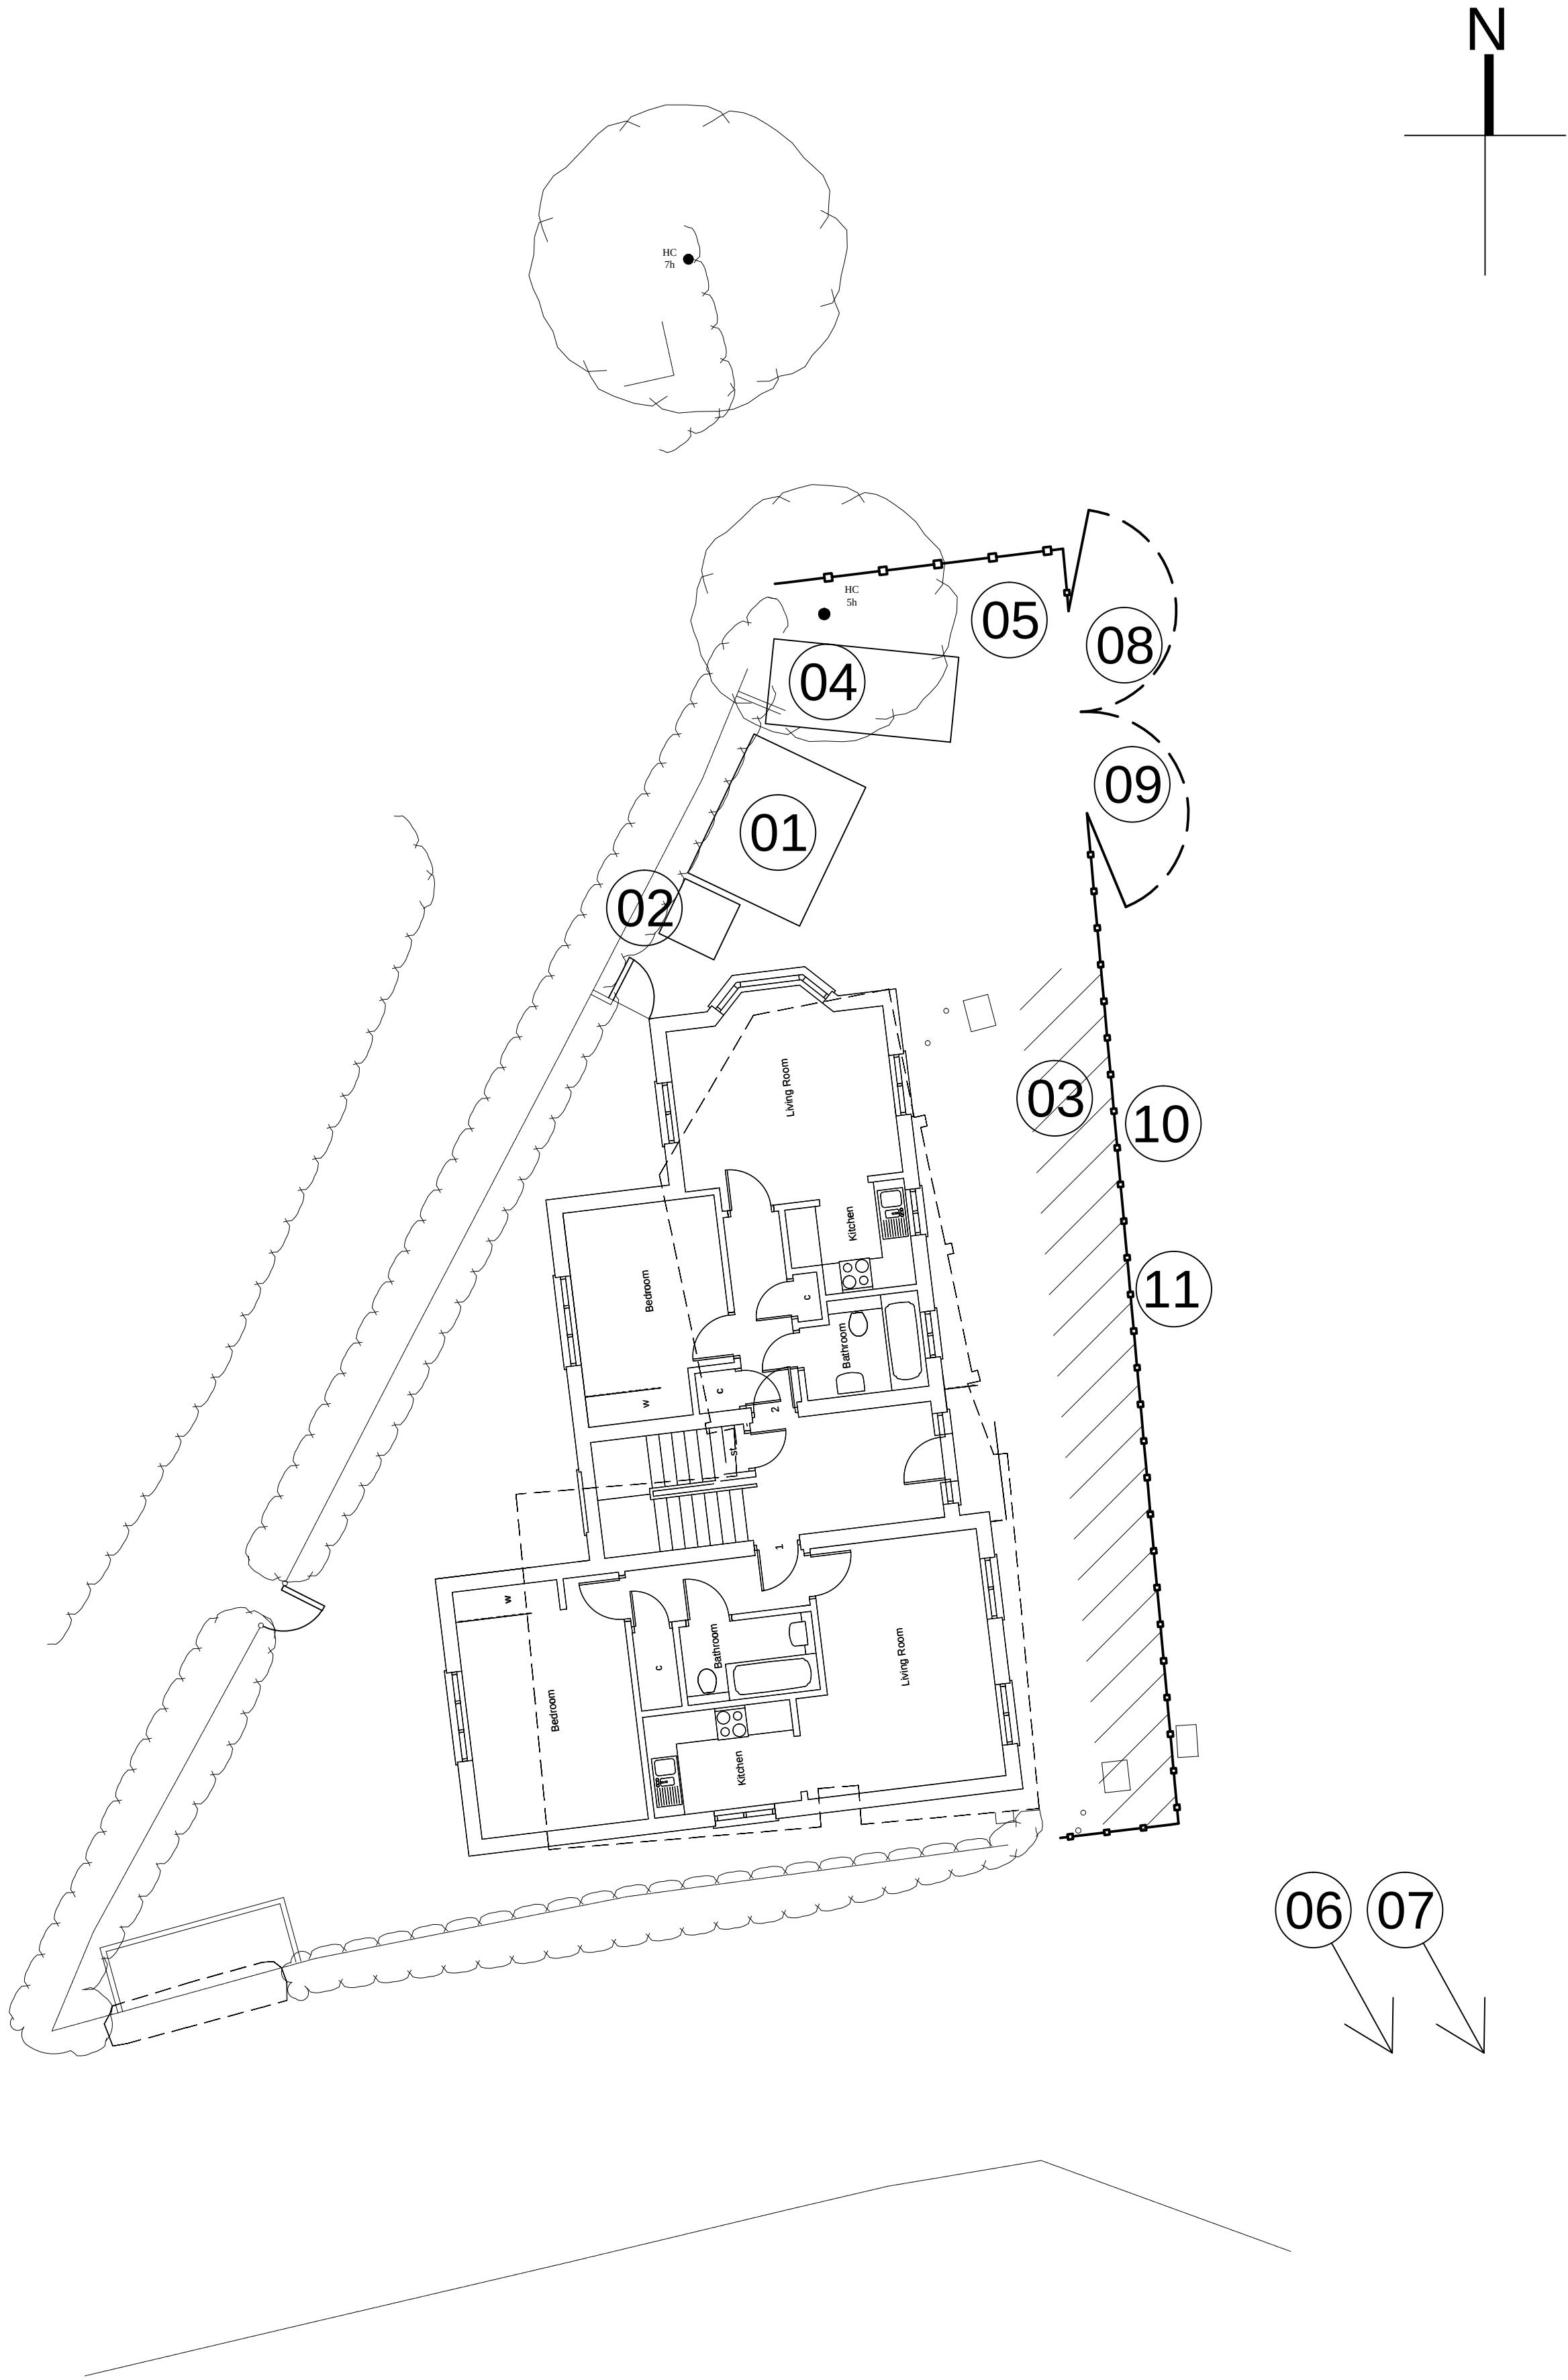


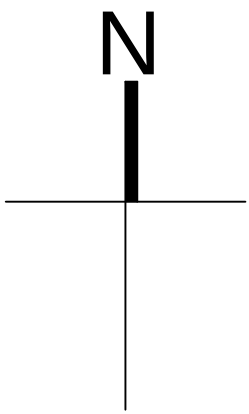

Construction Method Plan - 1:100 @ A1

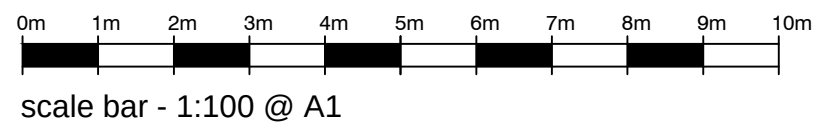

Construction Method Plan Key

- 01 - Site Office/ Welfare (canteen) - to be a temporary 10' 'porta-cabin' type site office stacked on top of the welfare facilities cabin
- 02 - Welfare (w.c.) - to be provided via temporary 'porta-loo' facility
- 03 - Plant & Materials Store - area to include secure material storage
- 04 - Waste/ Recycling Storage - position set aside for waste materials skips
- 05 - Wheel washing station location
- 06 - Visitor car parking is to be in 'Pay & Display' carpark to the south of the site
- 07 - Operative car parking is to be in 'Pay & Display' carpark to the south of the site
- 08 - Pedestrian Site entrance and exit
- 09 - Vehicular Site entrance and exit
- 10 - Solid perimeter fencing - installed to eastern boundary, with short returns to the northern and southern boundaries to provide site boundary with existing fencing and hedging providing site boundary
- 11 - Development signage - including Contractor & Architect signage and Site Health & Safety signage

Dust Control - airborne dust generated during construction and demolition is to be controlled with water suppression, i.e. direct application of water to areas of demolition as required, with all waste being disposed of in covered skips etc.

Throughout the Construction work the Developer is to liaise with the neighbours.

Security lighting is to be provided to site via inward facing, PIR activated, security lighting mounted on temporary site cabins and perimeter fencing.

THIS DRAWING IS TO BE READ IN CONJUNCTION WITH PRINCIPAL CONTRACTORS CONSTRUCTION METHOD STATEMENT

NOTES
DO NOT SCALE OFF THIS DRAWING
CHECK ALL DIMENSIONS ON SITE BEFORE ANY WORK IS COMMENCED
ALL GOODS MATERIALS AND WORKMANSHIP MUST CONFORM WITH CURRENT BUILDING REGULATIONS, BRITISH STANDARDS AND CODES OF PRACTICE
COPYRIGHT OF THIS DRAWING IS RETAINED BY THE ARCHITECT AND IT MUST NOT BE REPRODUCED WITHOUT WRITTEN CONSENT

REV	DATE	BY	AMENDMENT
A	12/12/17	JB	WHEEL WASH NOTE CHANGED

**folkes architects**

THE DESIGN STUDIO
84 High Street
Seyring
West Sussex
BN41 3RD

1 01903 88809
1 01903 81606
info@folkesarchitects.co.uk

CLIENT
Mark Nicholls

JOB TITLE
Roseland
The Causeway
Arundel
West Sussex
BN18 9JL

DRAWING TITLE
Construction Management Plan

DATE	SCALE	DRAWN BY	ec
Oct '17	1:100	CHECKED BY	MF
JOB NO.	DRAWING NO.	REVISION	
17065	2.02	A	