



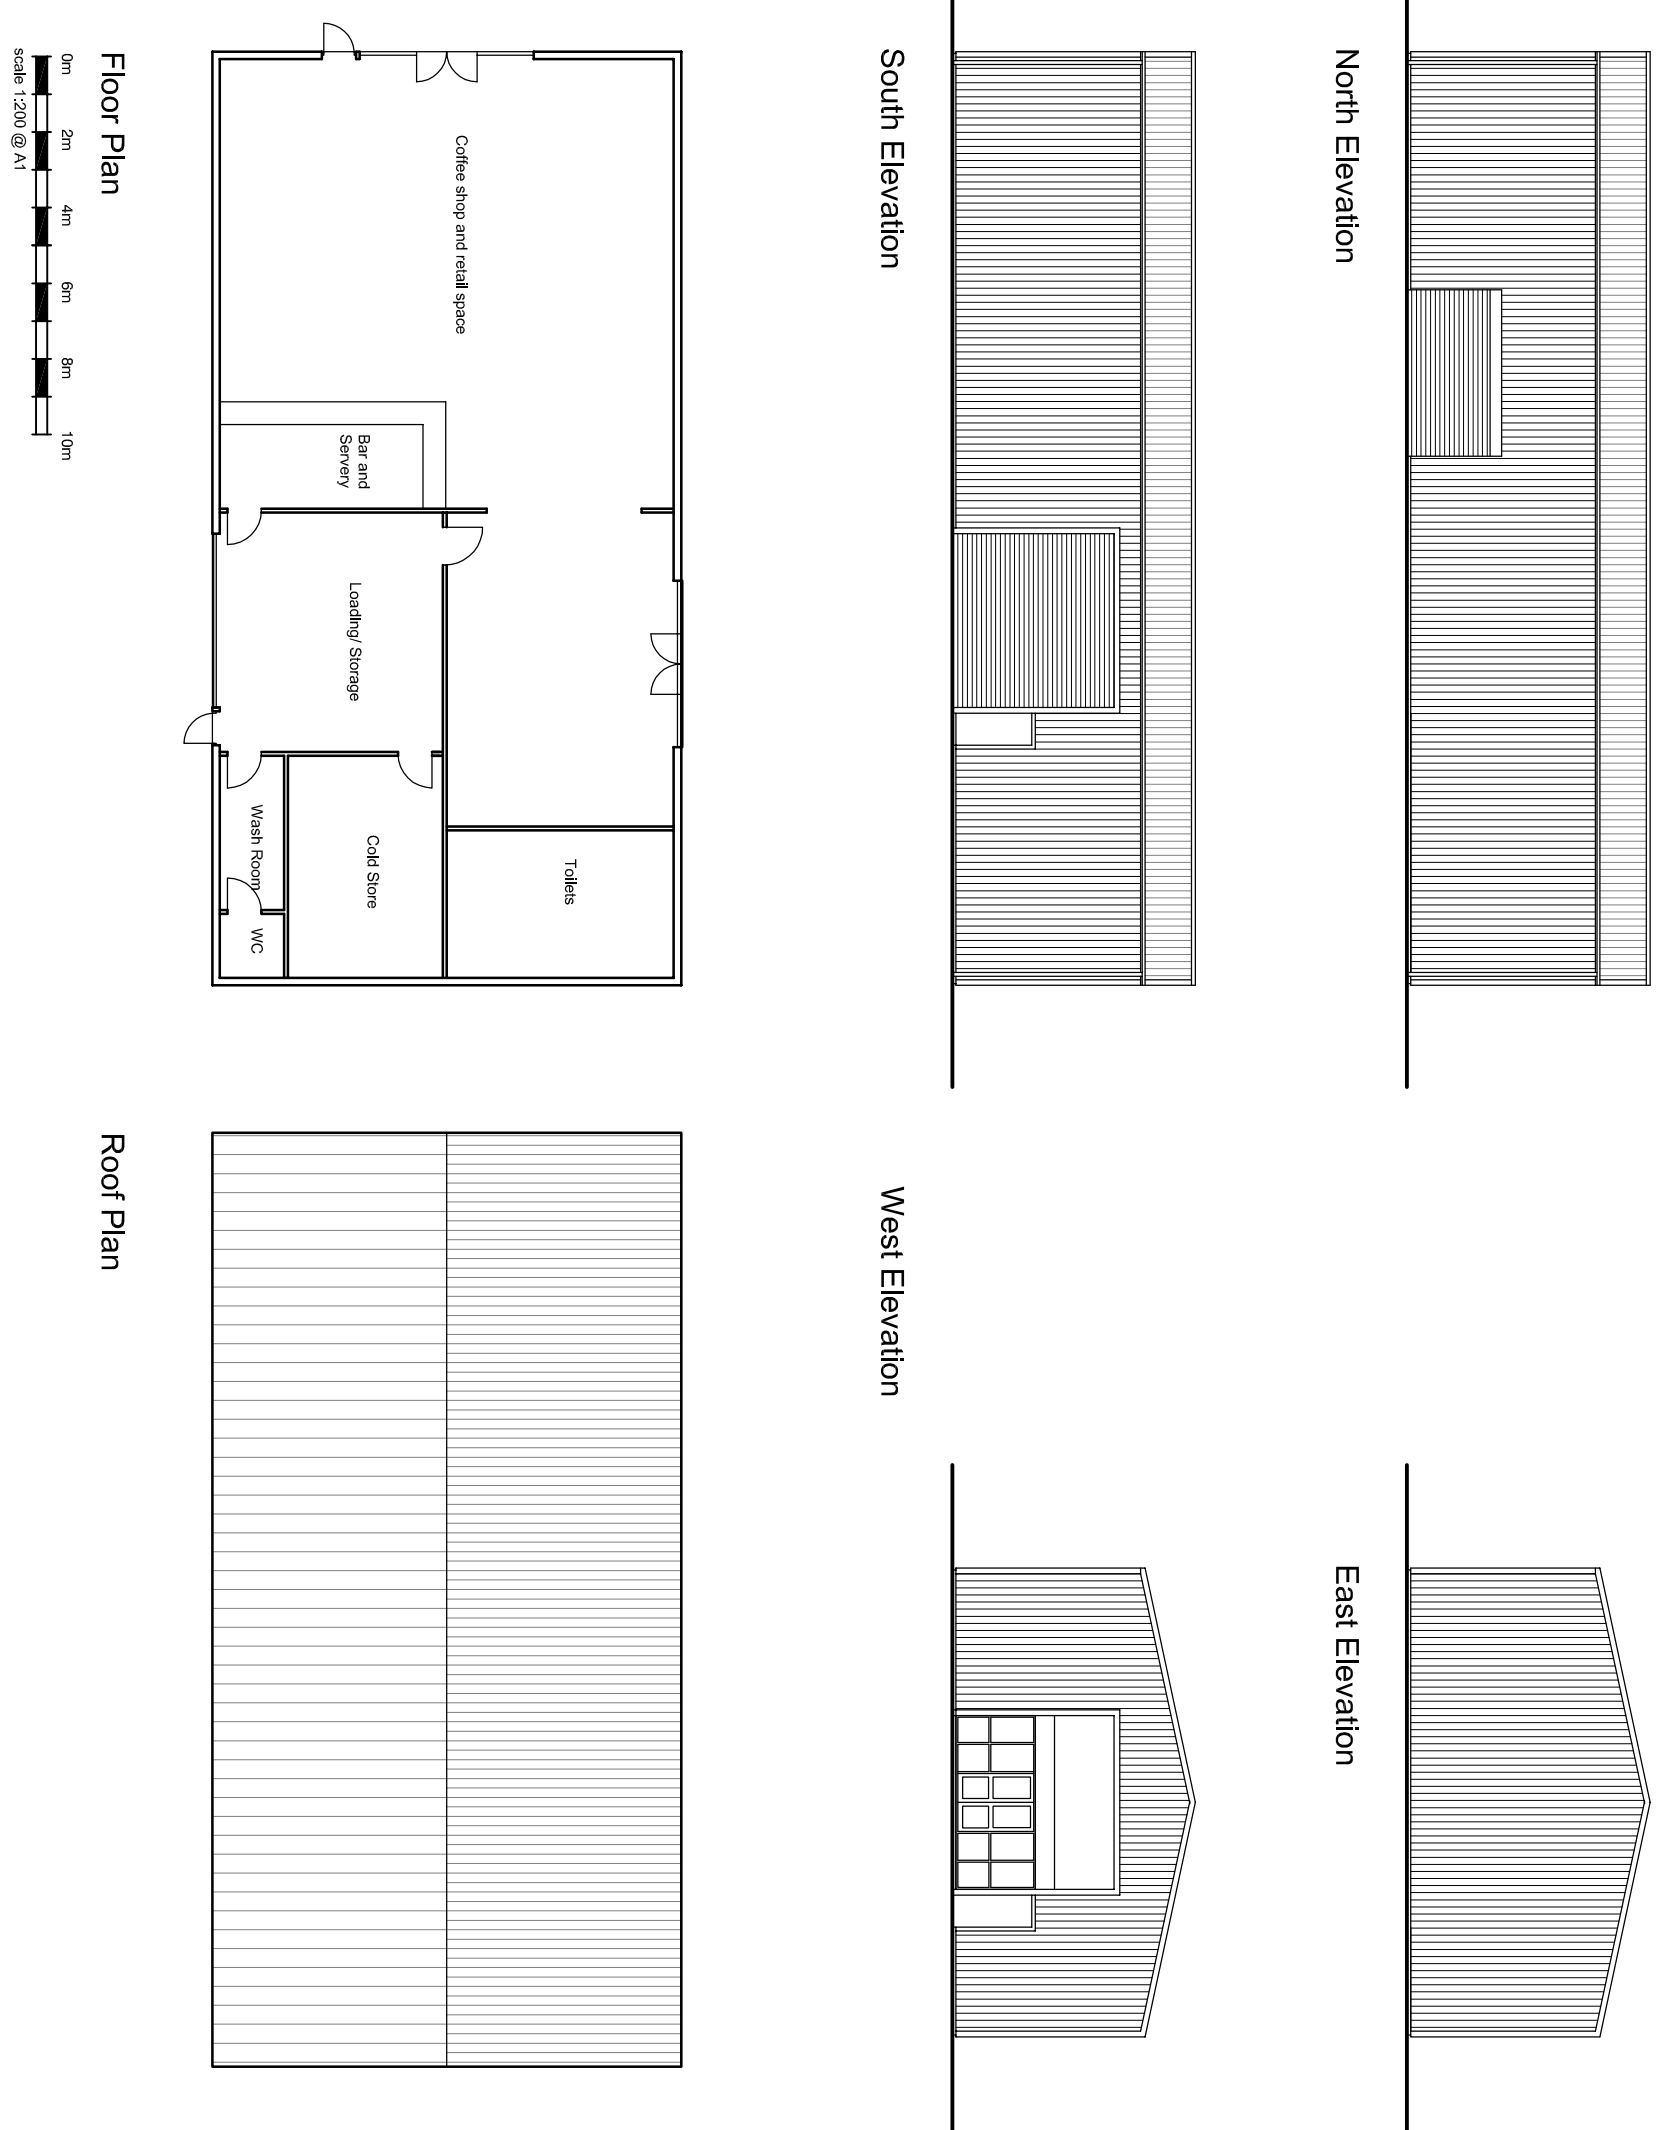

Existing and Proposed Plans and Elevations

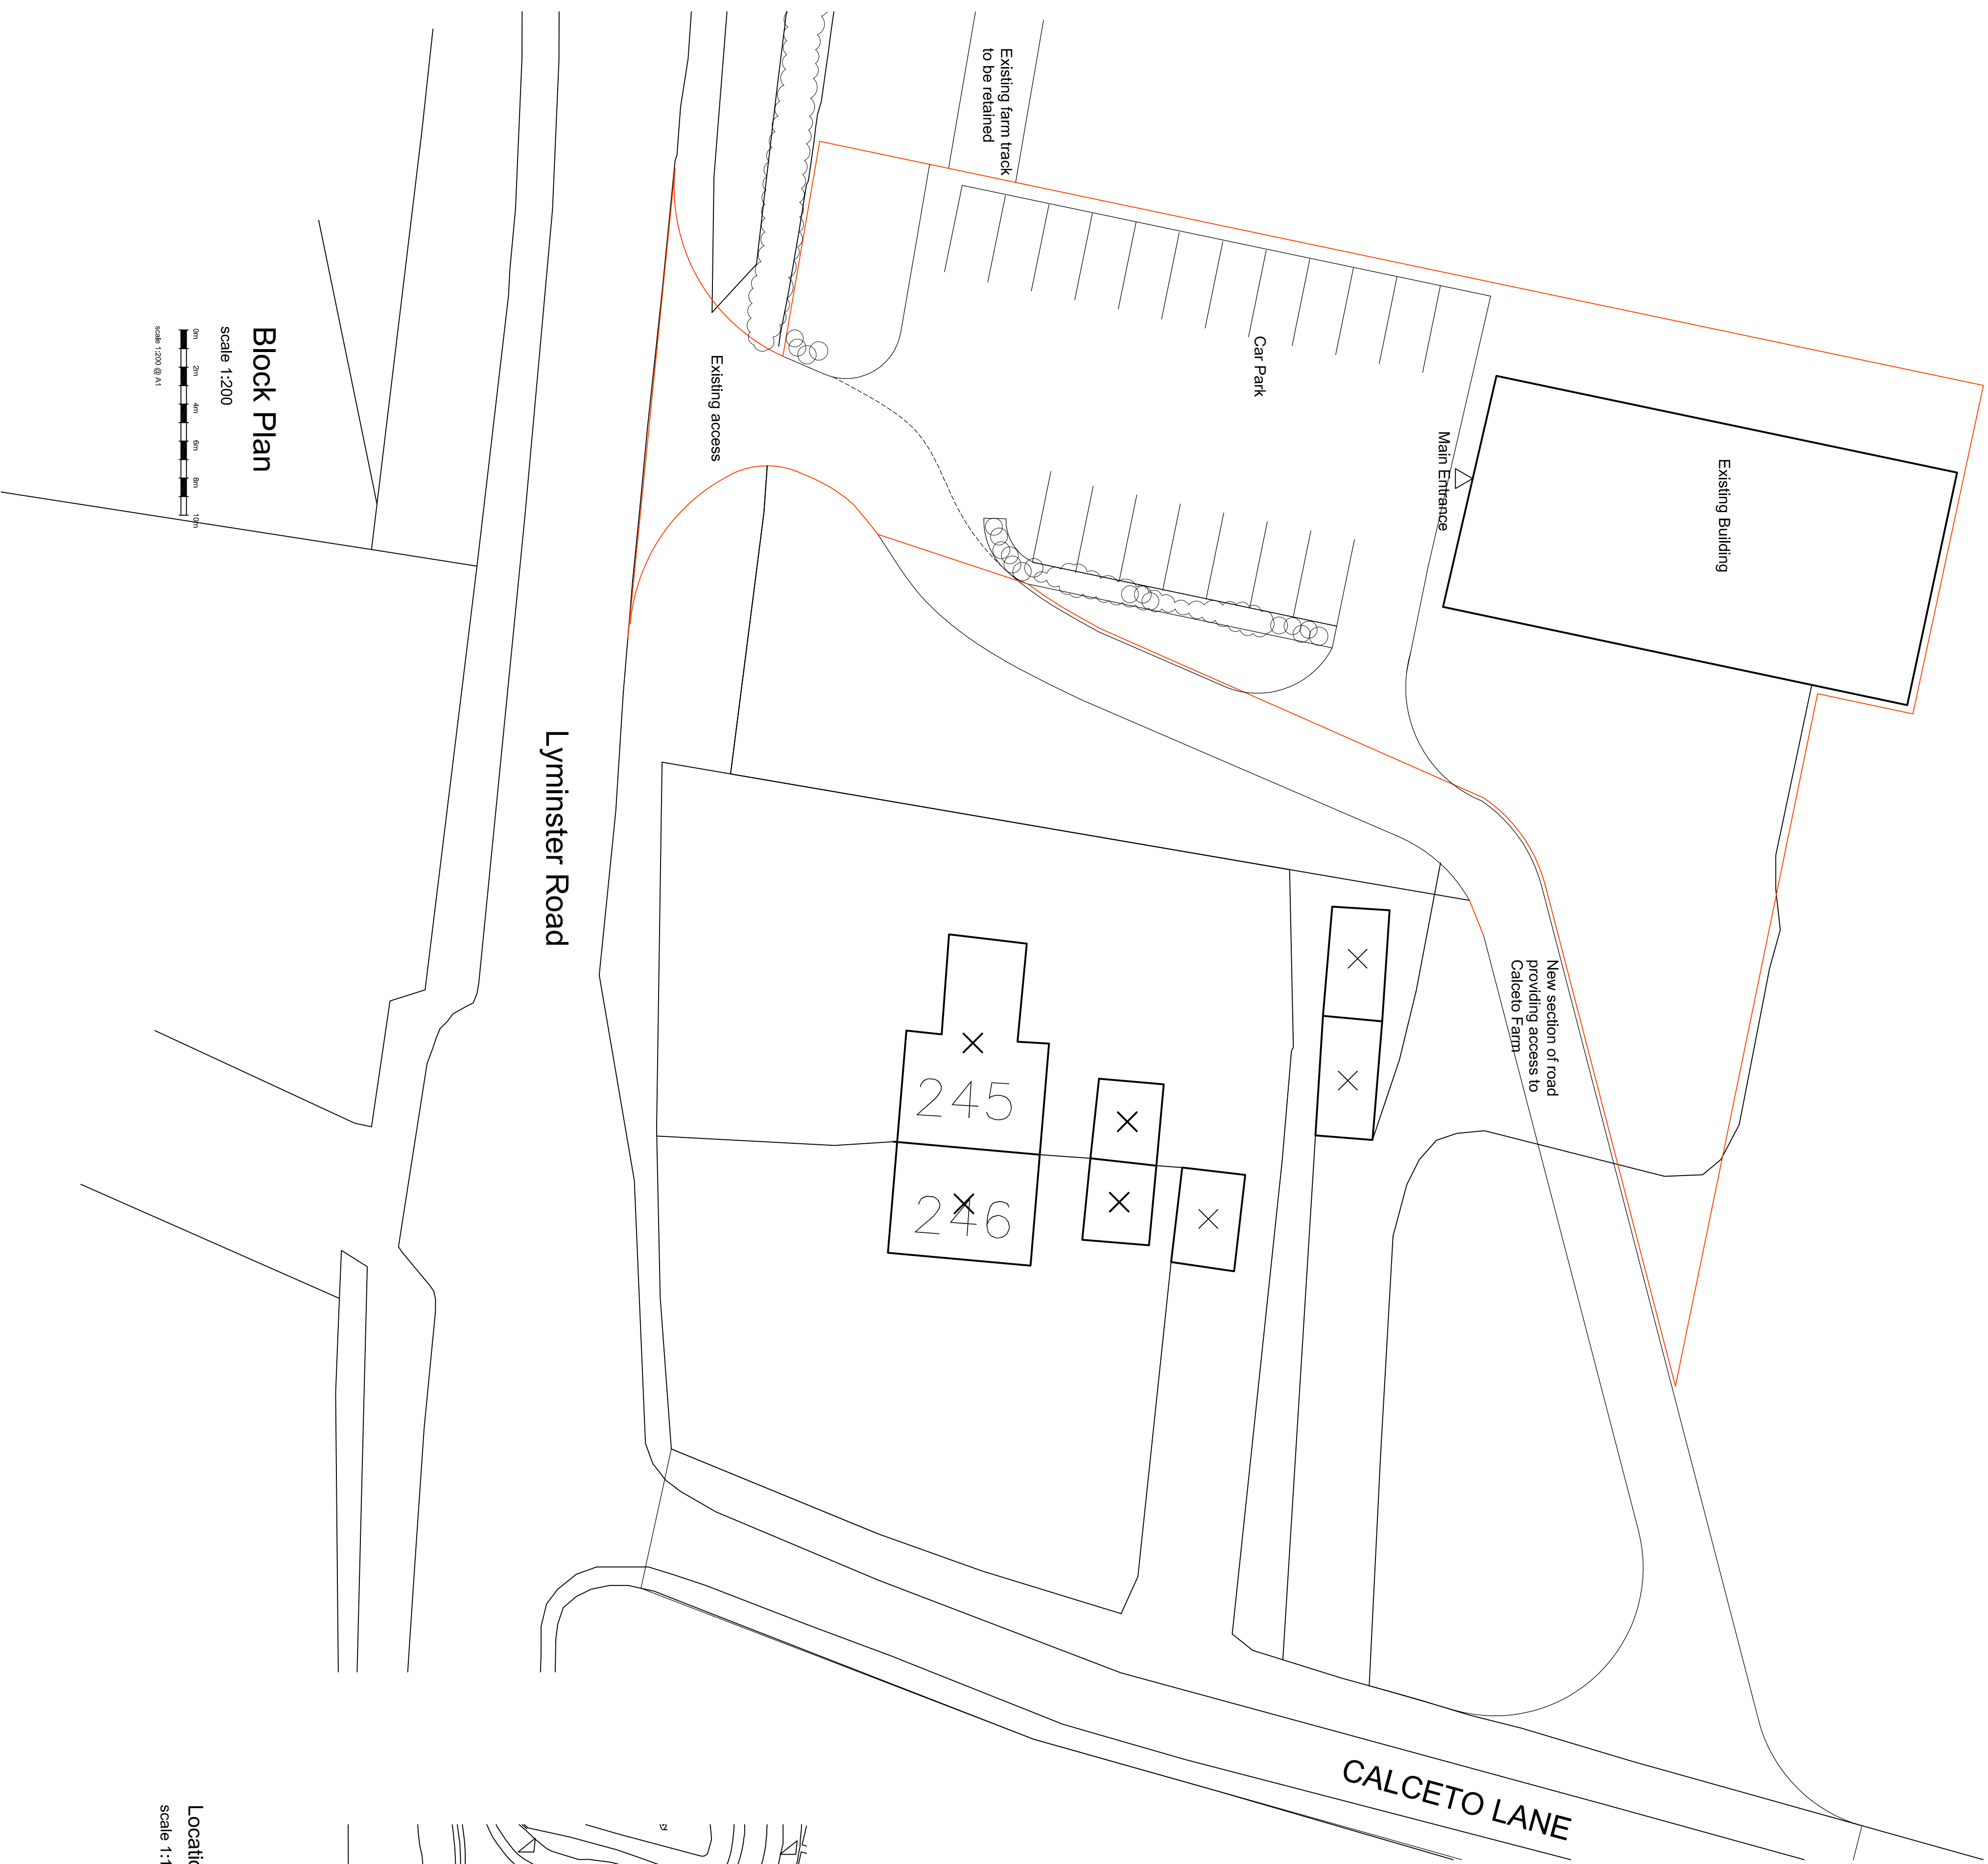