


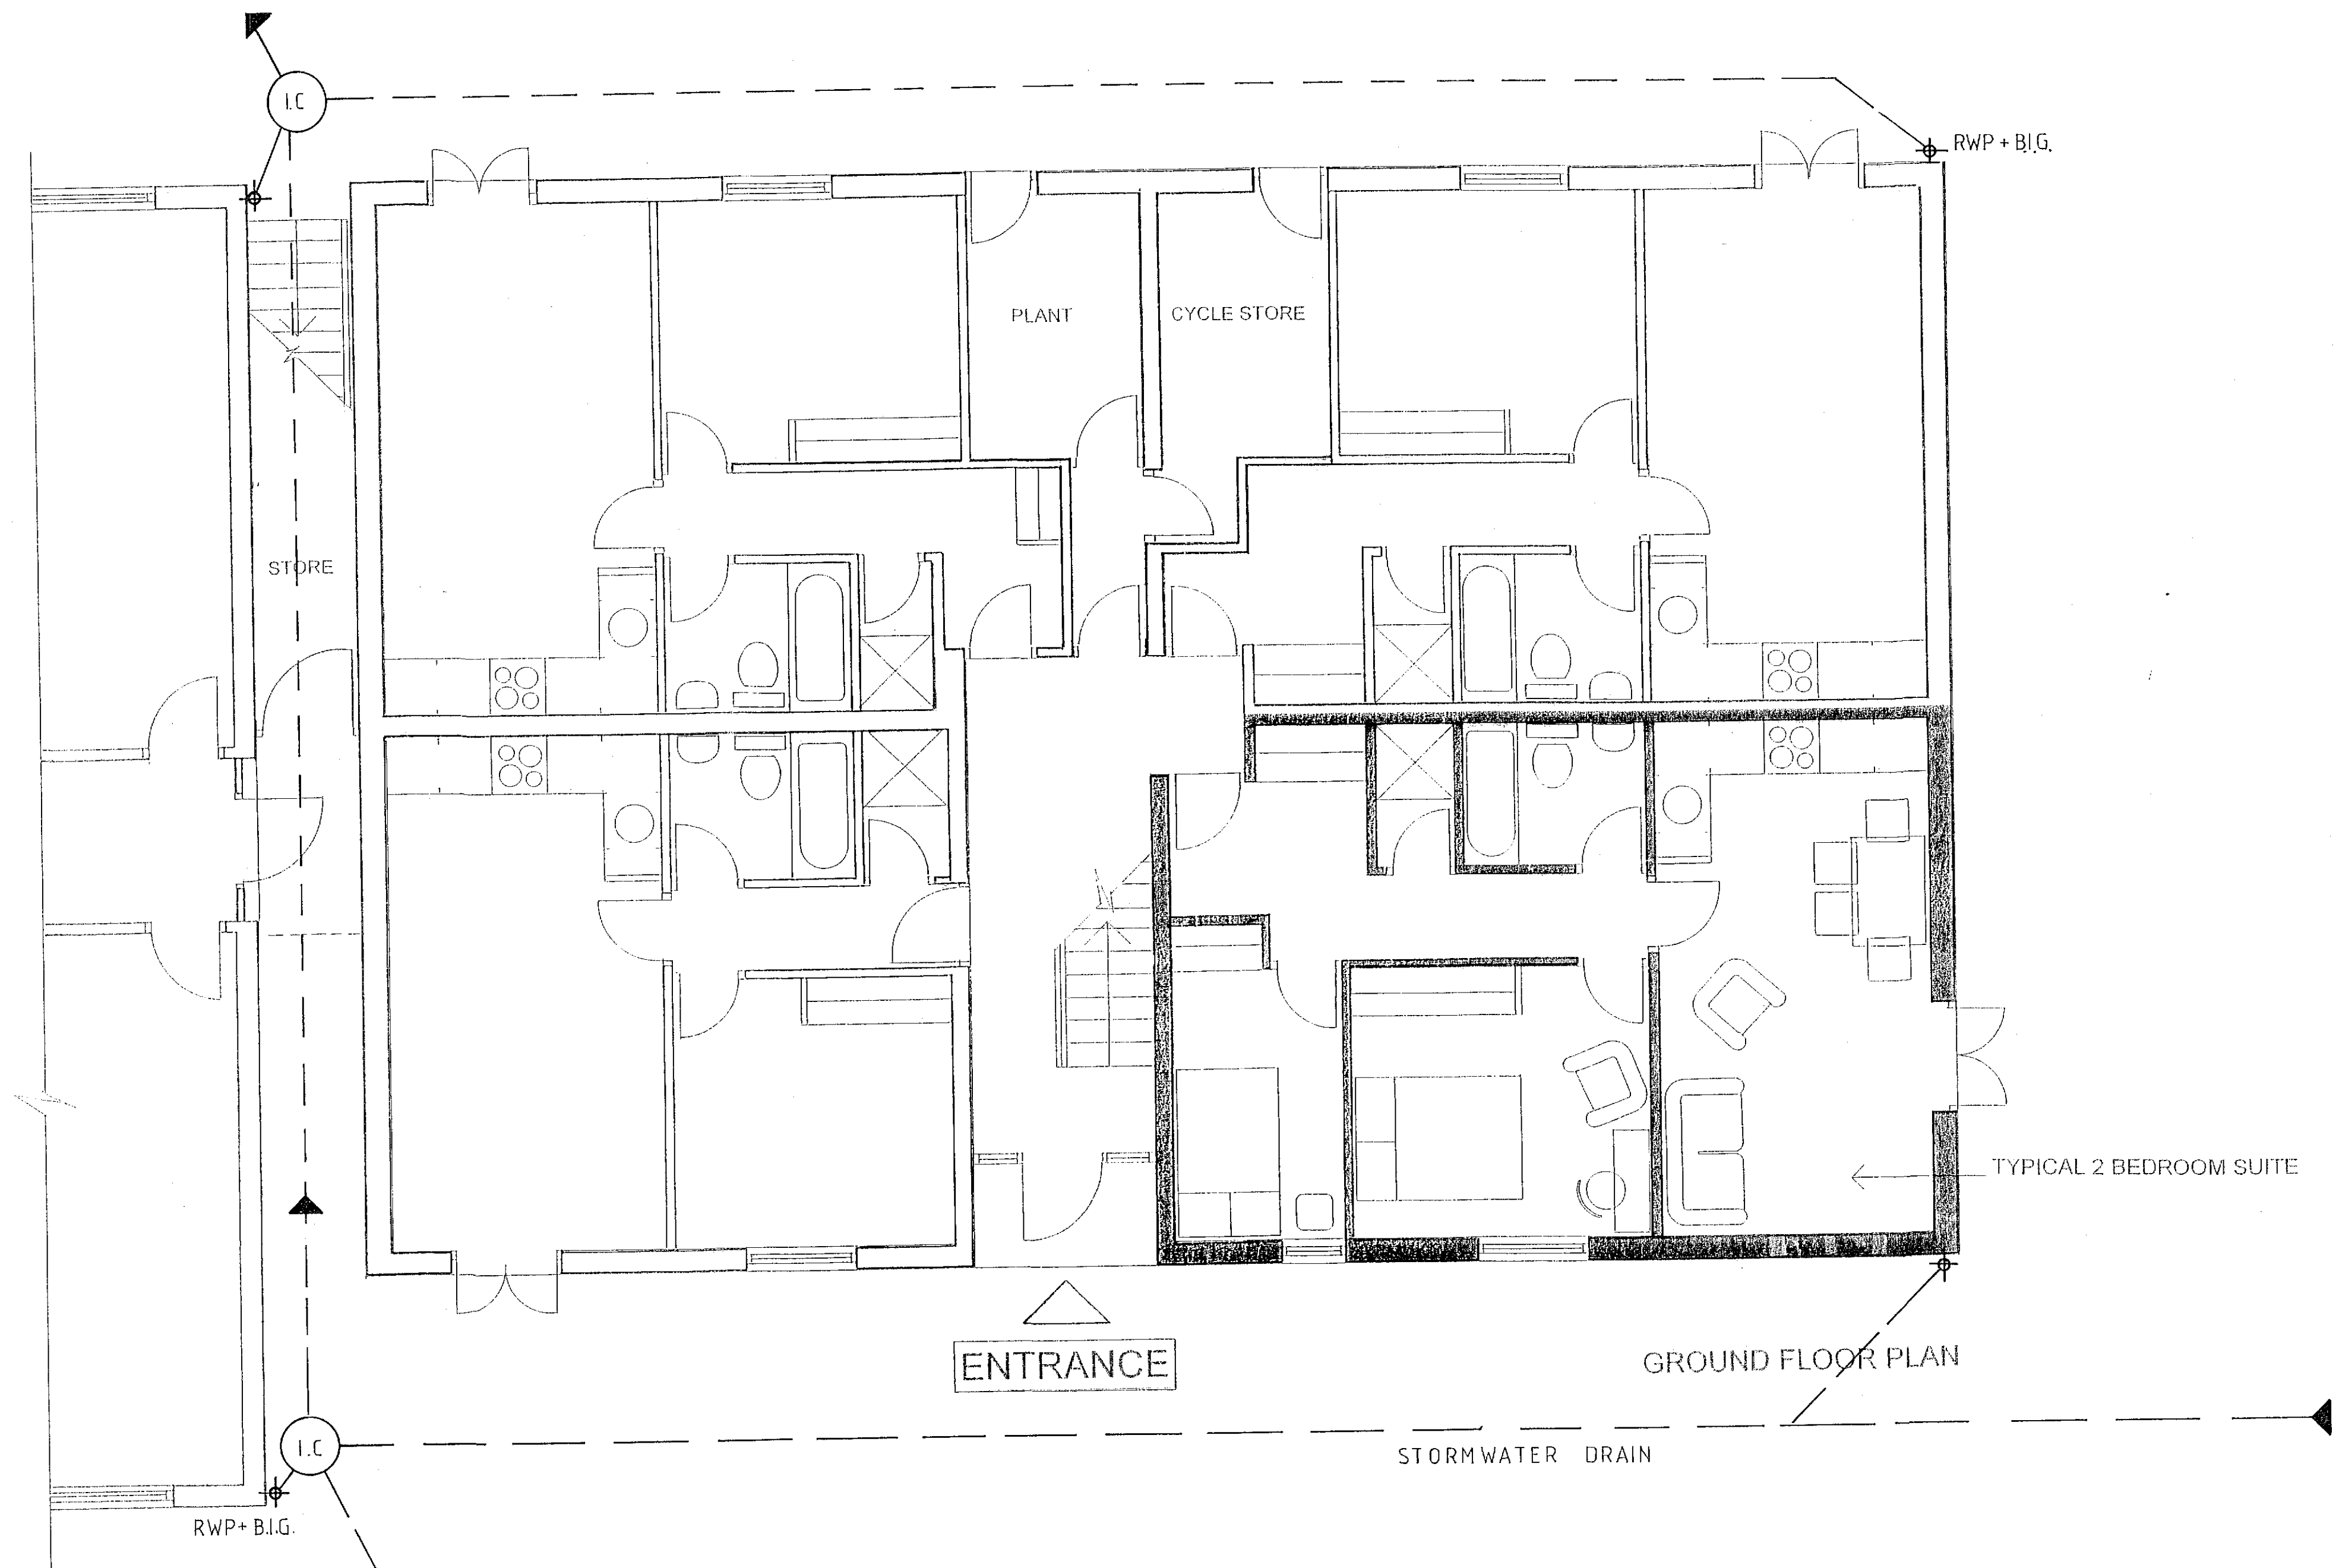

ATELIER CONSULTANTS
phone 07977 070 031

OLD RECTORY COTTAGE, 55C KINGSTON LANE BM42 4SP
e-mail peter@atelierconsultants.co.uk

PROJECT: ARUNDEL RESIDENCE INN, CROSSBUSH, ARUNDEL

CLIENT:

Drawing Title: TYPICAL STORMWATER LAYOUT PLAN (BLOCK A)

Scale :1:50 @ A2 Date: January 2019

Drawing Number: 095 / P / 51 Rev.