


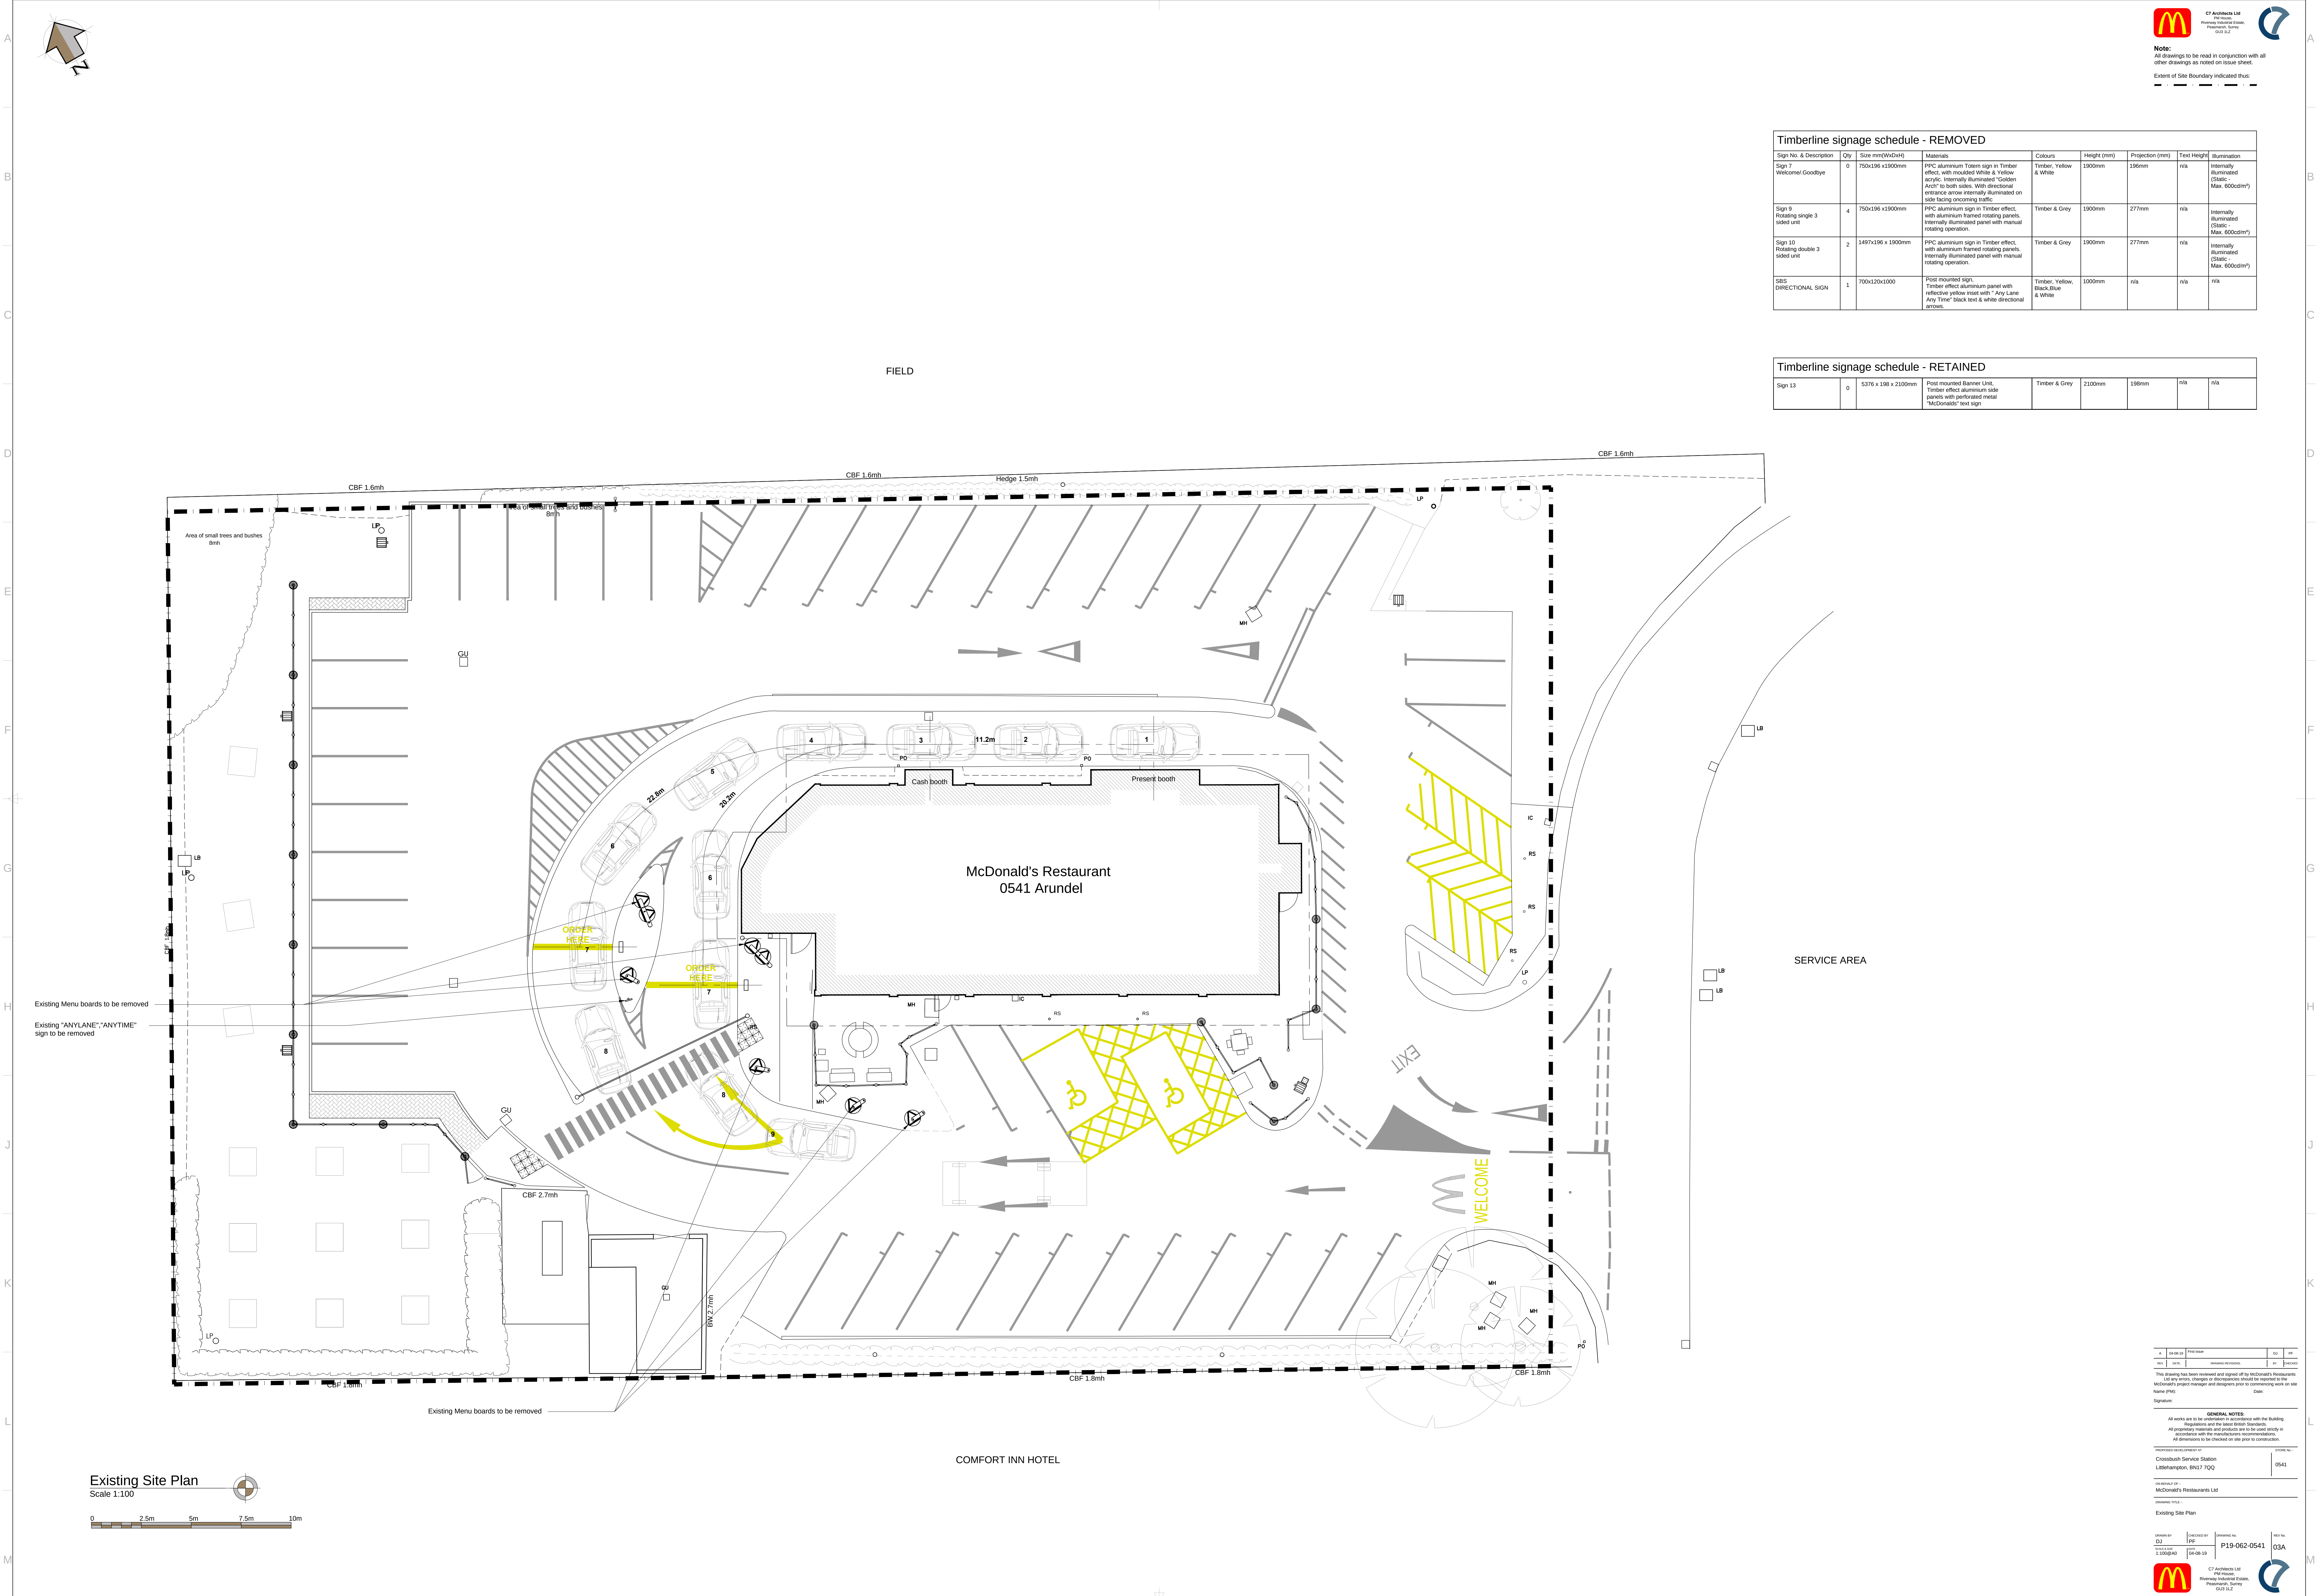




CT Architects Ltd



Note:
All drawings to be read in conjunction with all other drawings as noted on issue sheet.

 Extent of Site Boundary indicated thus: 

Timberline signage schedule - REMOVED									
Sign No. & Description	Qty	Size mm(WxDxH)	Materials	Colours	Height (mm)	Projection (mm)	Text Height	Illumination	
Sign 7 Welcome/ Goodbye	0	750x196 x1900mm	PVC aluminium Totem sign in Timber effect, with moulded White & Yellow acrylic. Internally illuminated "Golden Arch" to both sides. With directional entrance arrow internally illuminated on side facing oncoming traffic.	Timber, Yellow & White	1900mm	196mm	n/a	Internally Illuminated (Static - Max. 600cd/m²)	
Sign 9 Rotating single 3 sided unit	4	750x196 x1900mm	PVC aluminium sign in Timber effect, with aluminium framed rotating panels. Internally illuminated panel with manual rotating operation.	Timber & Grey	1900mm	277mm	n/a	Internally Illuminated (Static - Max. 600cd/m²)	
Sign 10 Rotating double 3 sided unit	2	1497x196 x 1900mm	PVC aluminium sign in Timber effect, with aluminium framed rotating panels. Internally illuminated panel with manual rotating operation.	Timber & Grey	1900mm	277mm	n/a	Internally Illuminated (Static - Max. 600cd/m²)	
SBS DIRECTIONAL SIGN	1	700x120x1000	Post mounted sign. Timber effect aluminium panel with reflective yellow inset with "Any Lane Any Time" black text & white directional arrows.	Timber, Yellow, Black, Blue & White	1000mm	n/a	n/a	n/a	

Timberline signage schedule - RETAINED									
Sign 13	0	5376 x 198 x 2100mm	Post mounted Banner Unit, Timber effect aluminium side panels with perforated metal "McDonald's" text sign	Timber & Grey	2100mm	198mm	n/a	n/a	


This drawing has been reviewed and signed off by McDonald's Restaurants. All property, materials and products are to be used strictly in accordance with the McDonald's property management system. All dimensions to be checked on site prior to construction.

Signature: _____

GENERAL NOTES:
All works are to be undertaken in accordance with the Building Regulations and all other applicable legislation.

PROJECT INFORMATION

PROJECT NO.
P19-062-0541

DATE







CT Architects Ltd

