




C7 Architects Ltd
P41 House,
Riverside Industrial Estate,
Peasmarsh, Surrey
GU3 1LZ

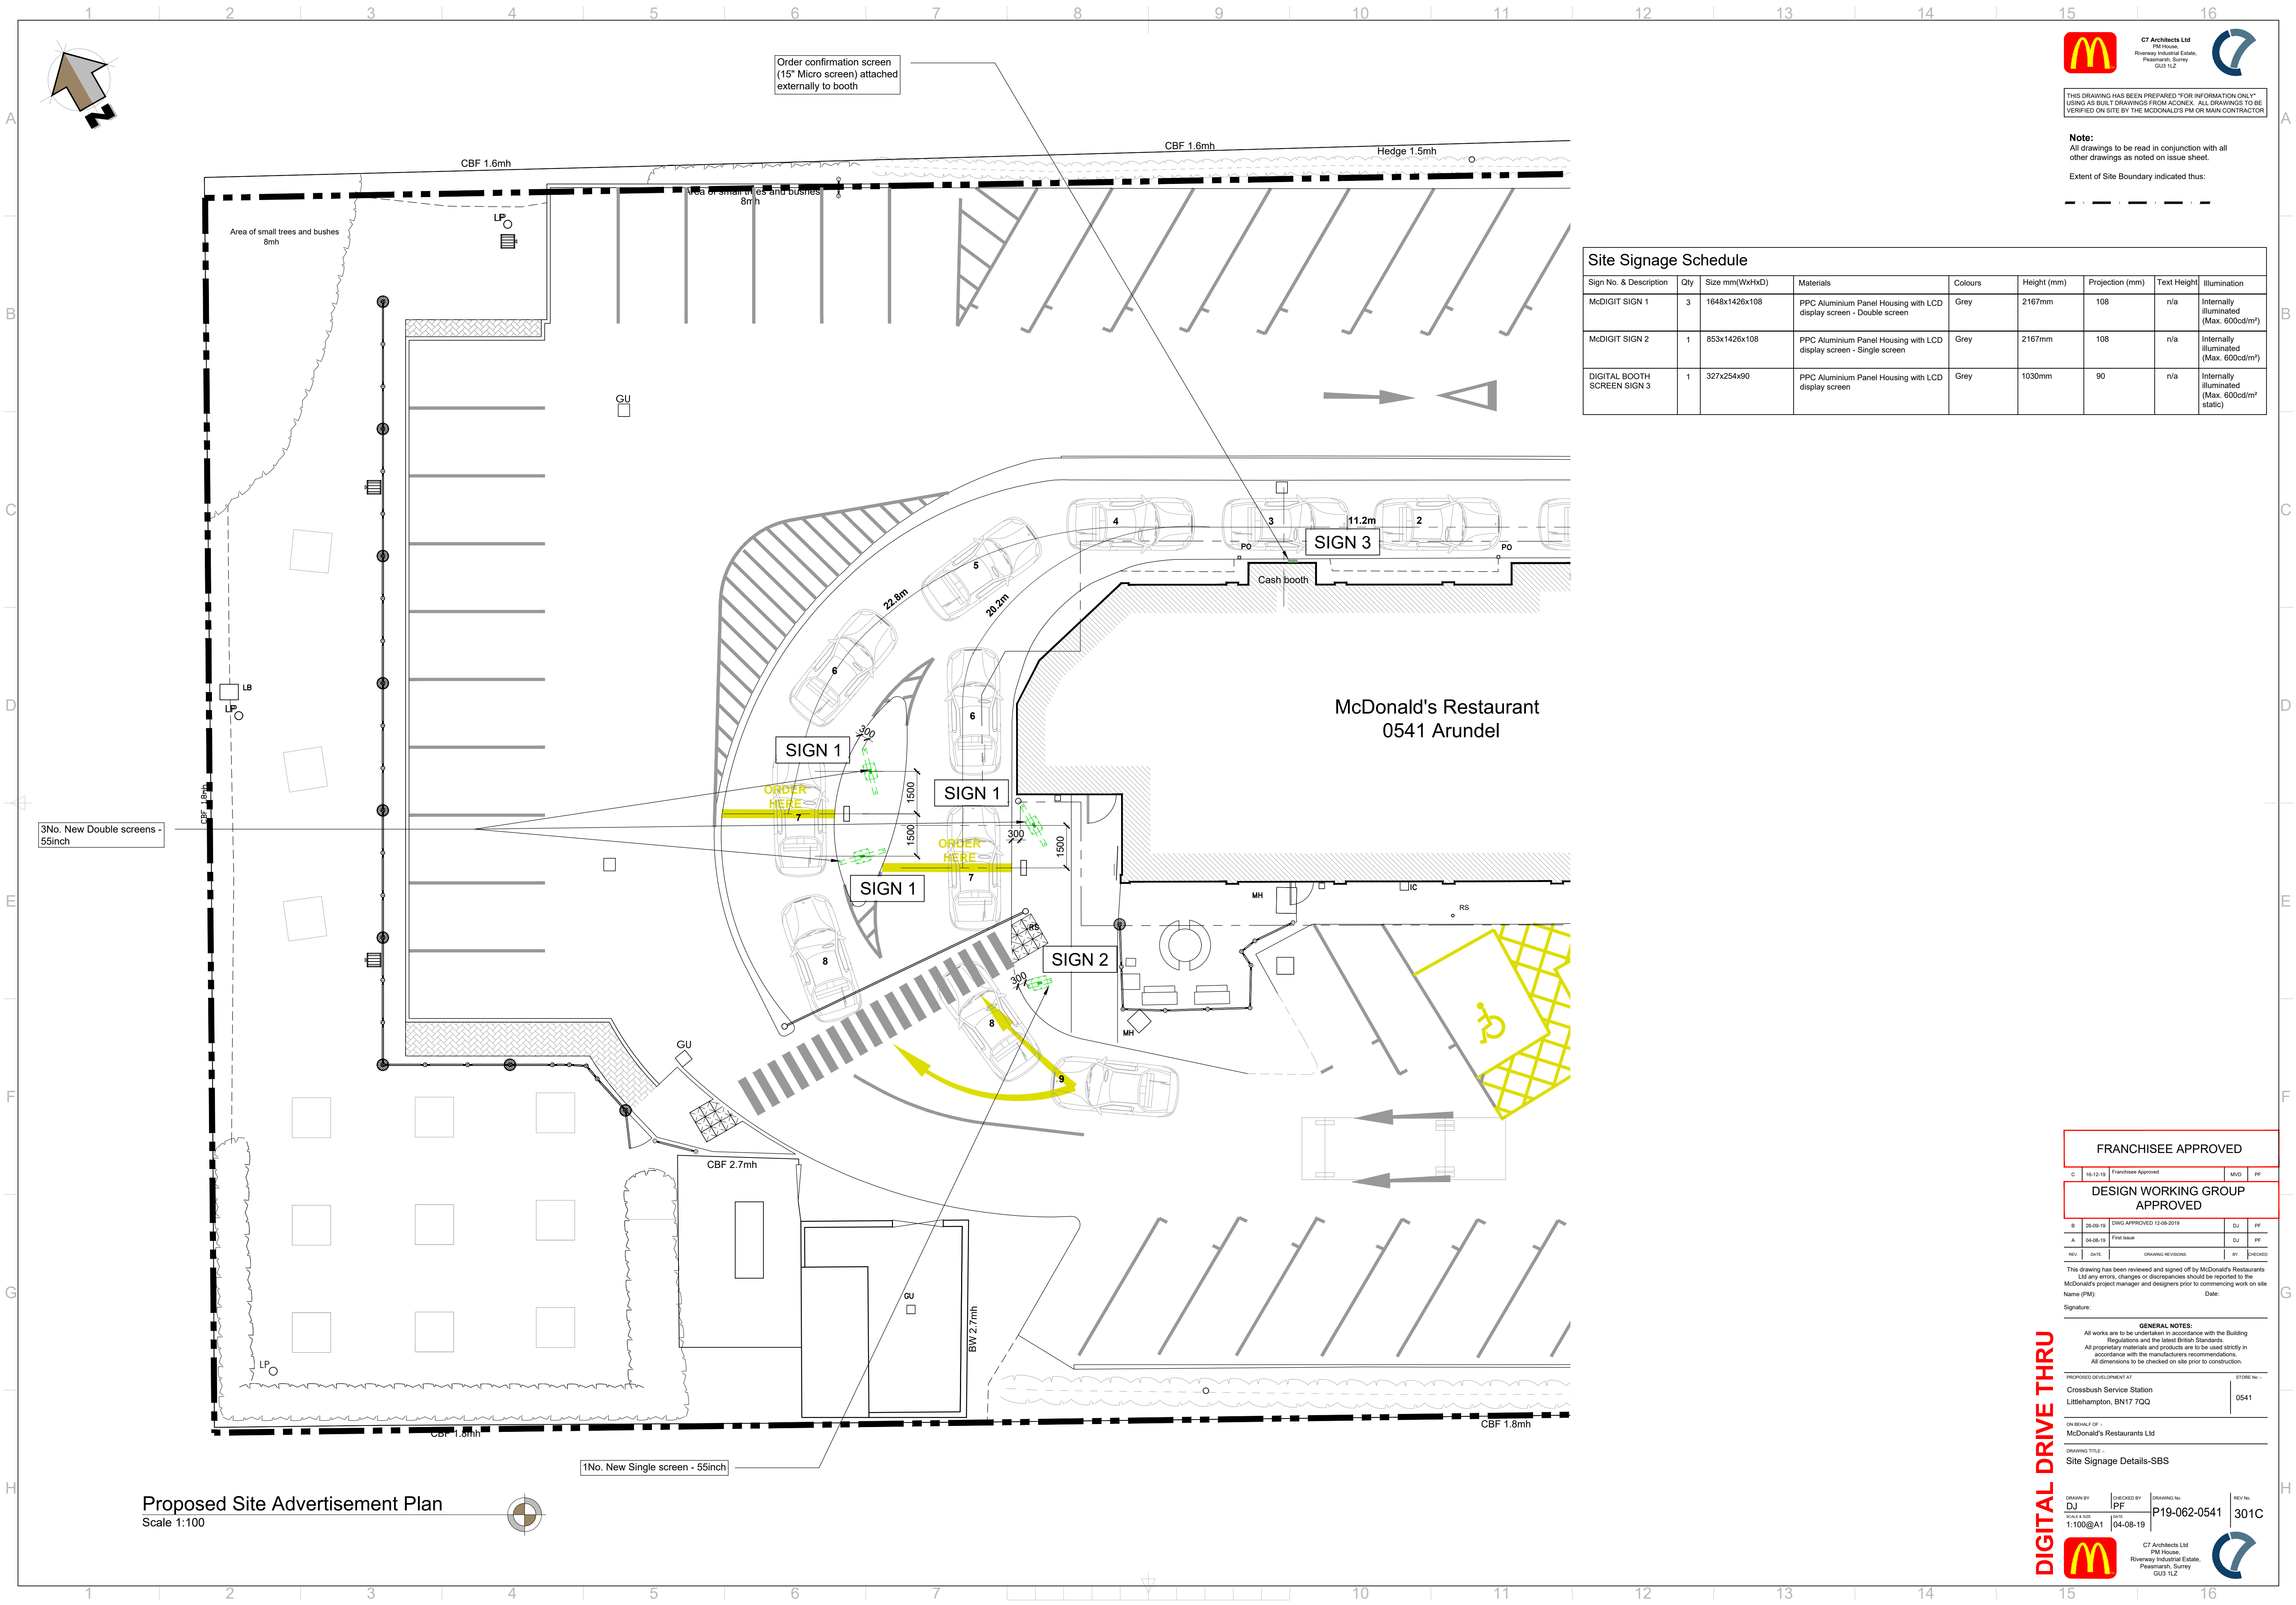

THIS DRAWING HAS BEEN PREPARED "FOR INFORMATION ONLY".
USING AS BUILT DRAWINGS FROM ACORNIC. ALL DRAWINGS TO BE
VERIFIED ON SITE BY THE MCDONALD'S PM OR MAIN CONTRACTOR

Note:
All drawings to be read in conjunction with all
other drawings as noted on issue sheet.
Extent of Site Boundary indicated thus:
- - - - -

Site Signage Schedule									
Sign No. & Description	Qty	Size mm(WxHxD)	Materials	Colours	Height (mm)	Projection (mm)	Text Height	Illumination	
McDIGIT SIGN 1	3	1648x1426x108	PPC Aluminium Panel Housing with LCD display screen - Double screen	Grey	2167mm	108	n/a	Internally illuminated (Max. 600cd/m²)	
McDIGIT SIGN 2	1	853x1426x108	PPC Aluminium Panel Housing with LCD display screen - Single screen	Grey	2167mm	108	n/a	Internally illuminated (Max. 600cd/m²)	
DIGITAL BOOTH SCREEN SIGN 3	1	327x254x90	PPC Aluminium Panel Housing with LCD display screen	Grey	1030mm	90	n/a	Internally illuminated (Max. 600cd/m² static)	

FRANCHISEE APPROVED			
C	16-12-19	Franchisee Approved	MVD PF
DESIGN WORKING GROUP APPROVED			
B	26-09-19	DWG APPROVED 13-09-2019	DJ PF
A	04-08-19	FIRST ISSUE	DJ PF
REV	DATE	DRAWING REVISIONS	BY
This drawing has been reviewed and signed off by McDonald's Restaurants Ltd any errors, changes or discrepancies should be reported to the McDonald's project manager and designers prior to commencing work on site			
Name (PM):		Date:	
Signature:			

GENERAL NOTES:
All works are to be undertaken in accordance with the Building Regulations and the latest British Standards.
All proprietary materials and products are to be used strictly in accordance with the manufacturers recommendations.
All dimensions to be checked on site prior to construction.

PROPOSED DEVELOPMENT AT
Crossbush Service Station
Littlehampton, BN17 7QQ

ON BEHALF OF:
McDonald's Restaurants Ltd

DRAWING TITLE:
Site Signage Details-SBS

DRAWN BY DJ	CHECKED BY PF	DRAWING NO. P19-062-0541	REV NO. 301C
SCALE 1:100@A1	DATE 04-08-19		



C7 Architects Ltd
P41 House,
Riverside Industrial Estate,
Peasmarsh, Surrey
GU3 1LZ



DIGITAL DRIVE THRU

Proposed Site Advertisement Plan
Scale 1:100

