


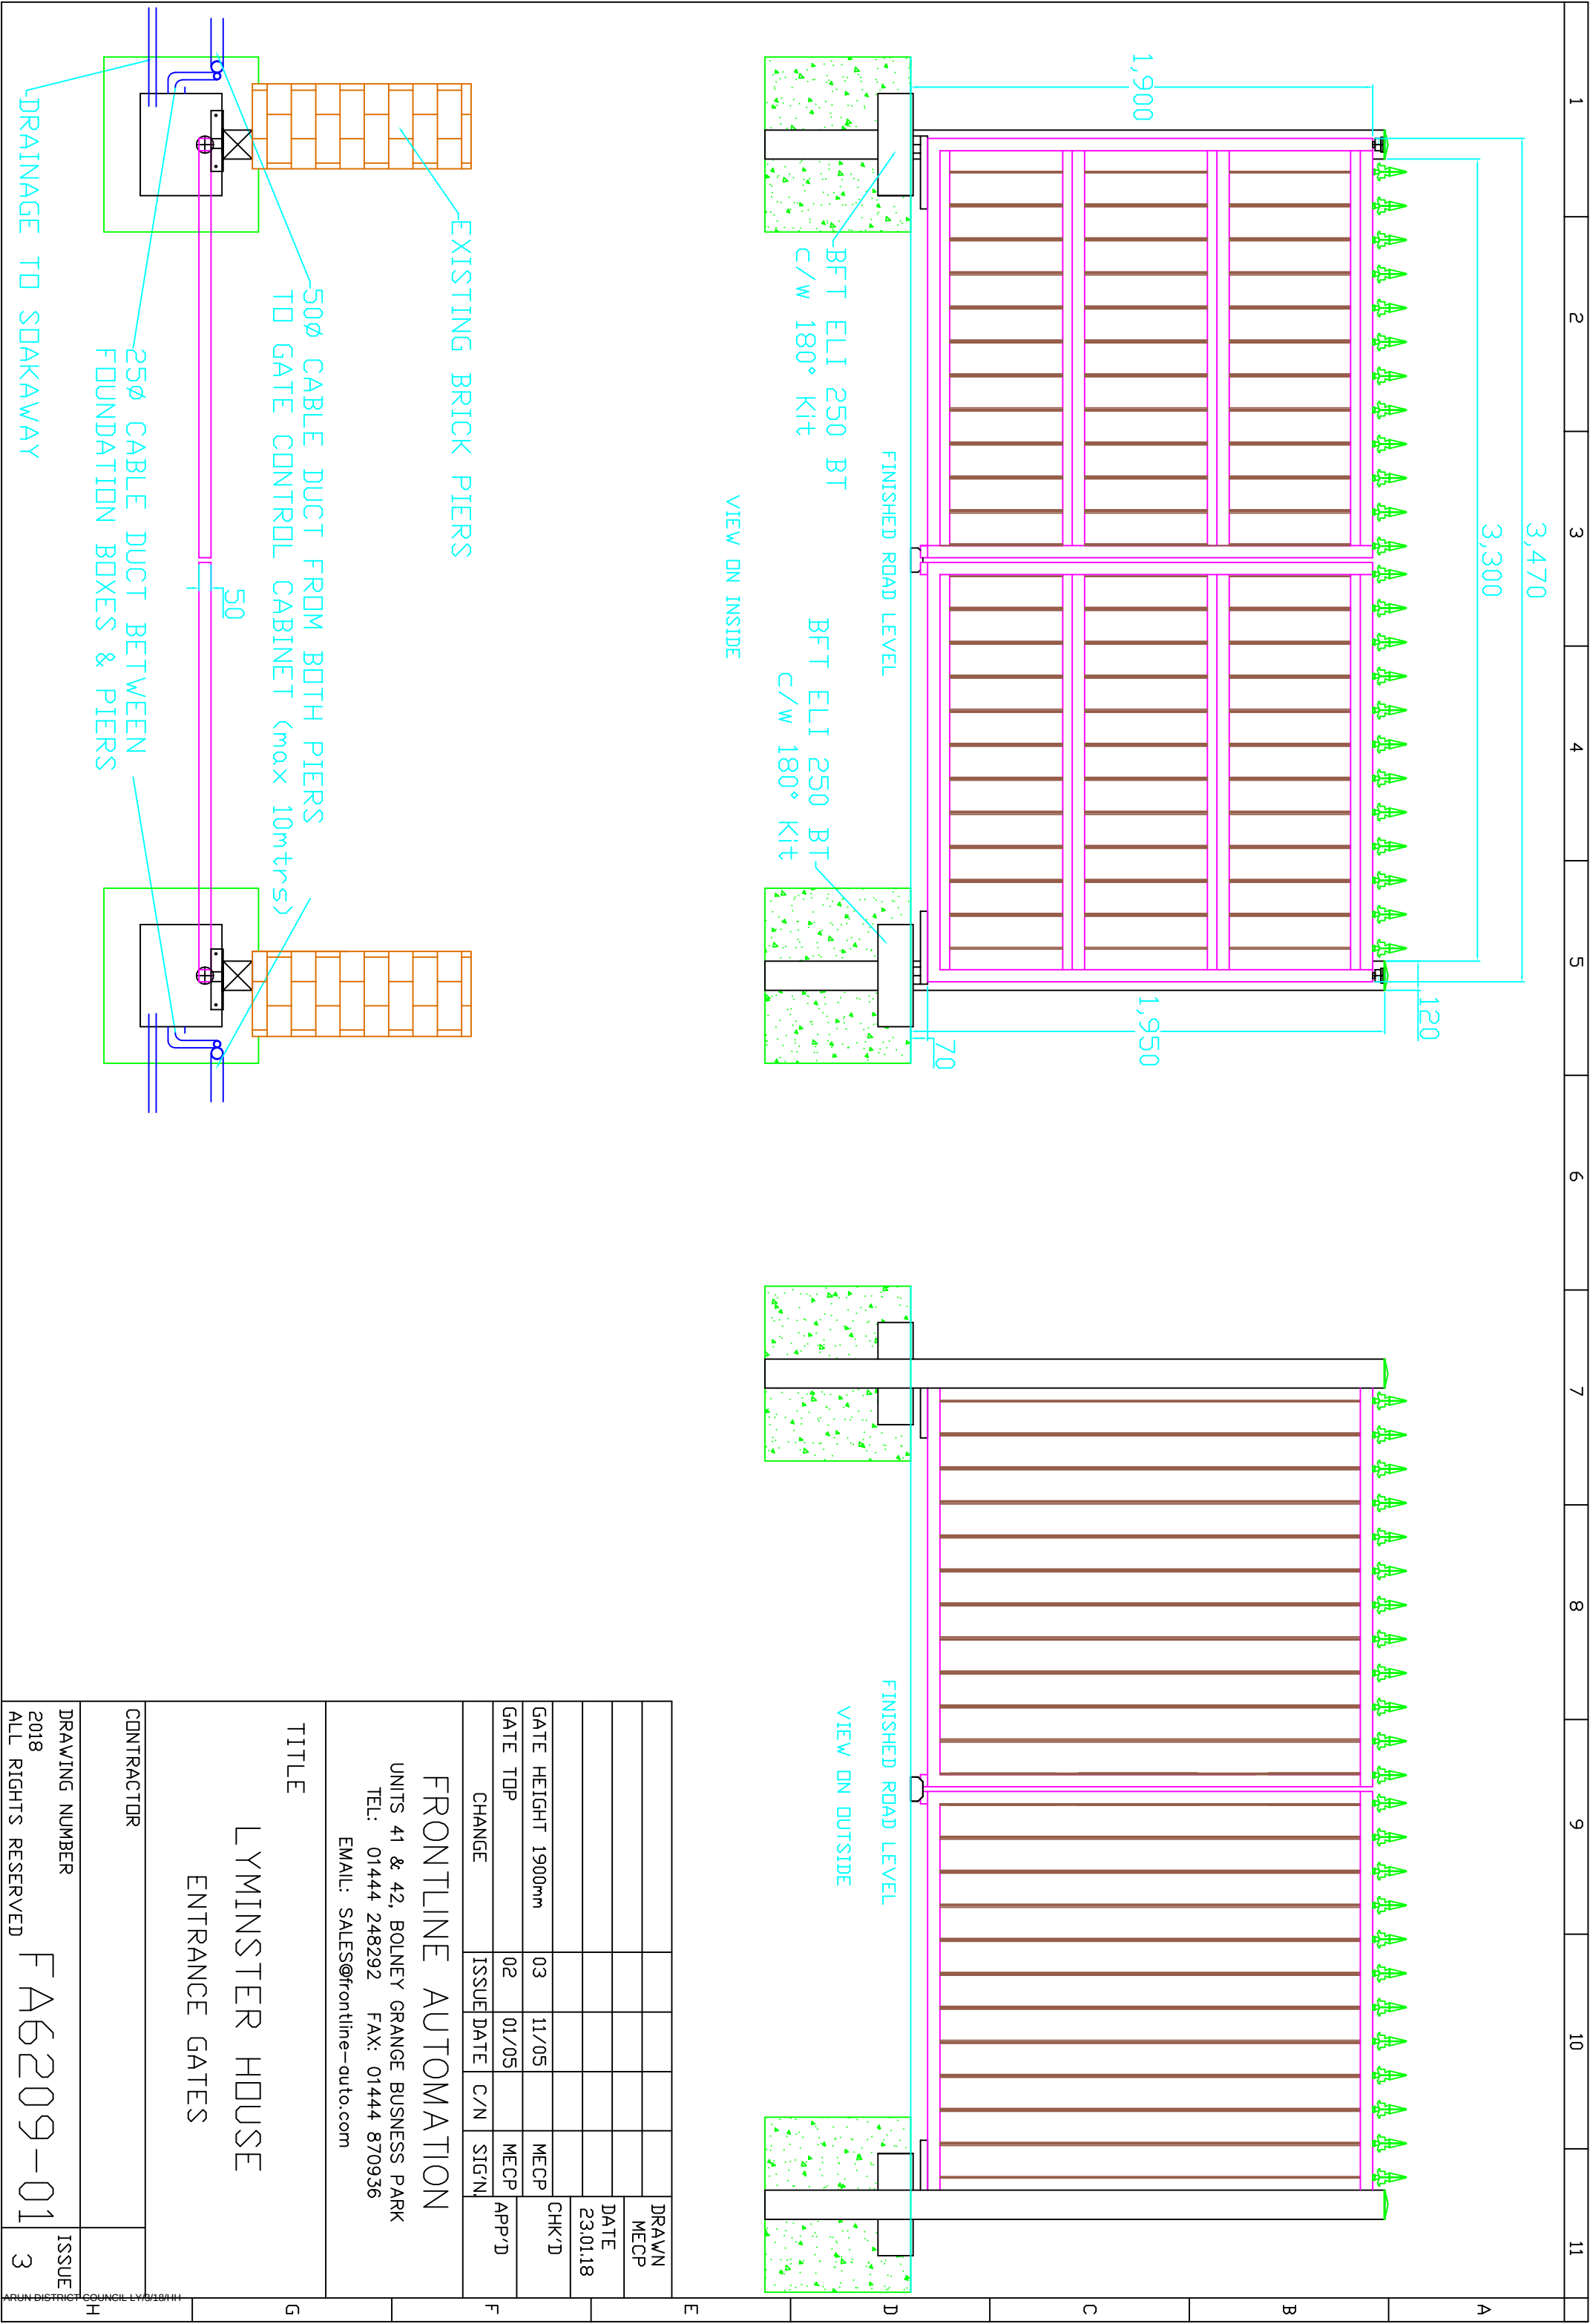

					DRAWN MECP	
					DATE 23.01.18	
					CHK'D	
GATE HEIGHT 1900mm		03	11/05		MECP	
GATE TOP		02	01/05		MECP	
CHANGE		ISSUE	DATE	C/N	SIG'N	APP'D
FRONTLINE AUTOMATION						
UNITS 41 & 42, BOLNEY GRANGE BUSINESS PARK						
TEL: 01444 248292 FAX: 01444 870936						
EMAIL: SALES@frontline-auto.com						
TITLE						
LYMINSTER HOUSE						
ENTRANCE GATES						
CONTRACTOR						
DRAWING NUMBER					ISSUE	
2018					FA6209-01	
ALL RIGHTS RESERVED					3	

ARUN DISTRICT COUNCIL LY9318111

H

G

F