

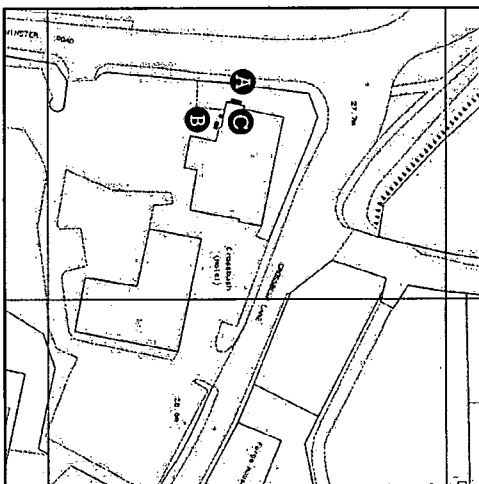


Beefeater Restaurants

New sign proposals

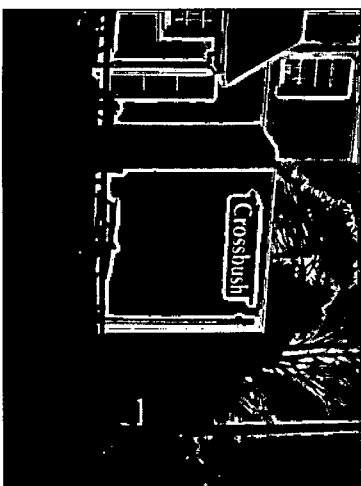


A. Crossbush

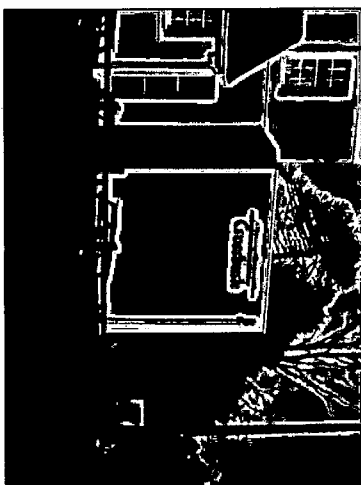

A. 500mm Cap height house name letters finished in copper, mounted on to black backboard and illuminated by pelmet light.



B. 250mm Cap height 'Entrance' letters finished in copper, mounted on to black backboard and illuminated by pelmet light.
C. 405mm x 655mm Internally illuminated menu unit wall mounted to a total height of 1600mm.

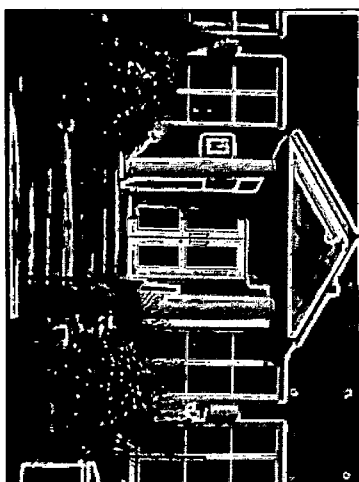

B. Entrance



ARUN DISTRICT COUNCIL				
No.	LY	4	06	L
RECEIVED				
30.1.06.				



Brand
Identity Implementation
& Management