
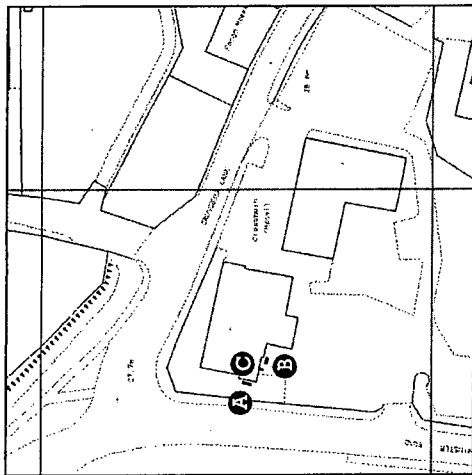
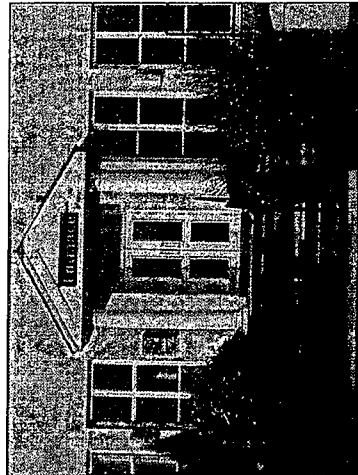


Beefeater Restaurants

New sign proposals

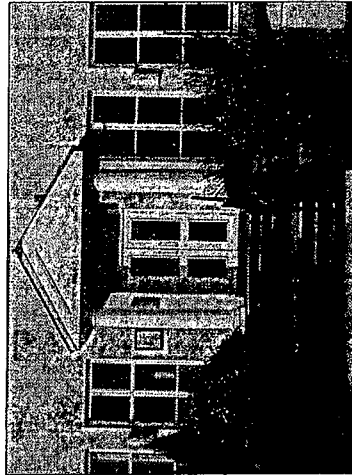



B. 250mm Cap height 'Entrance' letters finished in copper, mounted on to black backboard and illuminated by pelmet light.
C. 405mm x 655mm Internally illuminated menu unit wall mounted to a total height of 1600mm.

Entrance



C.

A. Crossbush

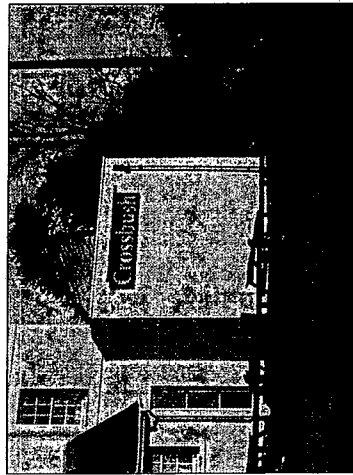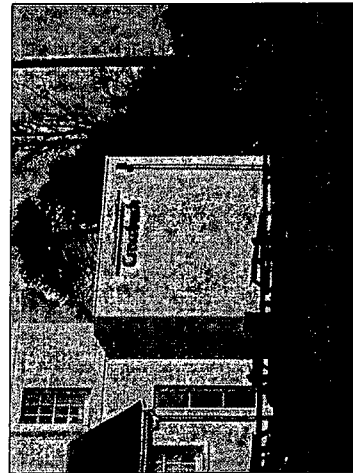

A. 500mm Cap height house name letters finished in copper, mounted on to black backboard and illuminated by pelmet light.

