
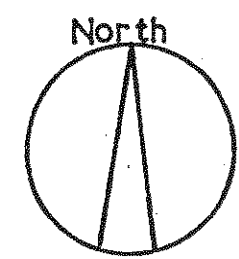


1:500

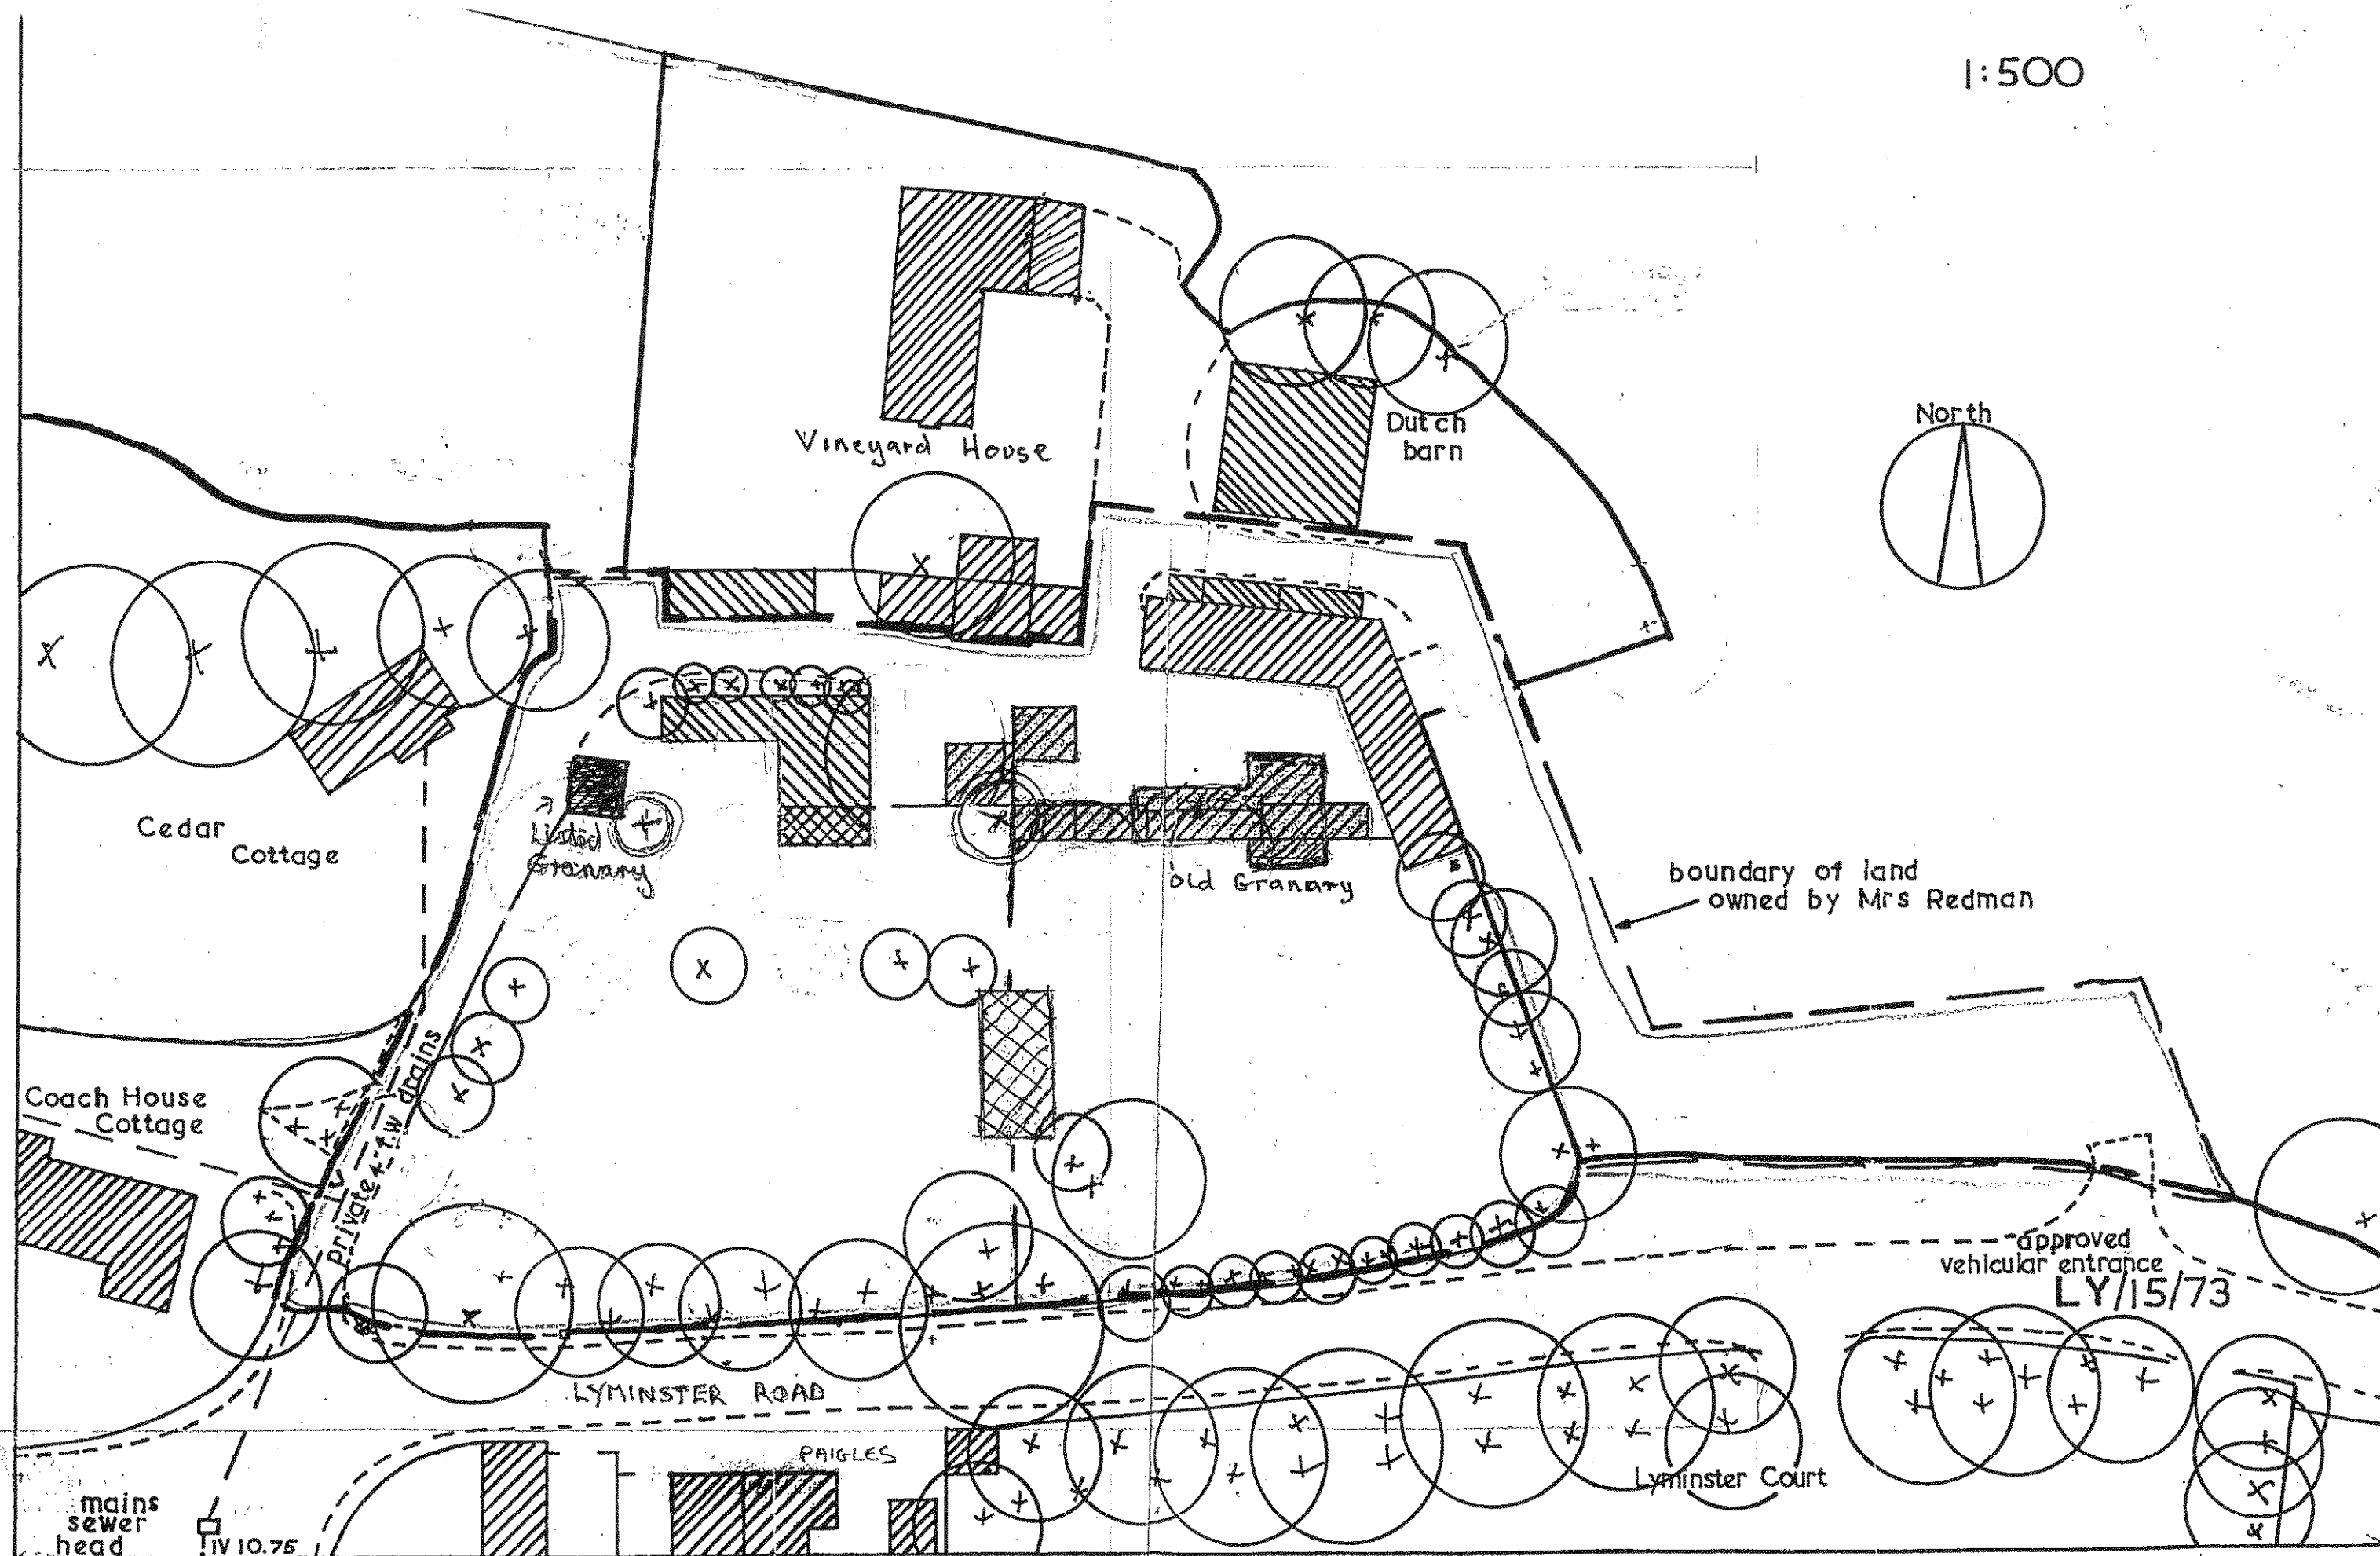

Old Granary, Church Lane Lyminster, Wilt. BN1 4PS.