


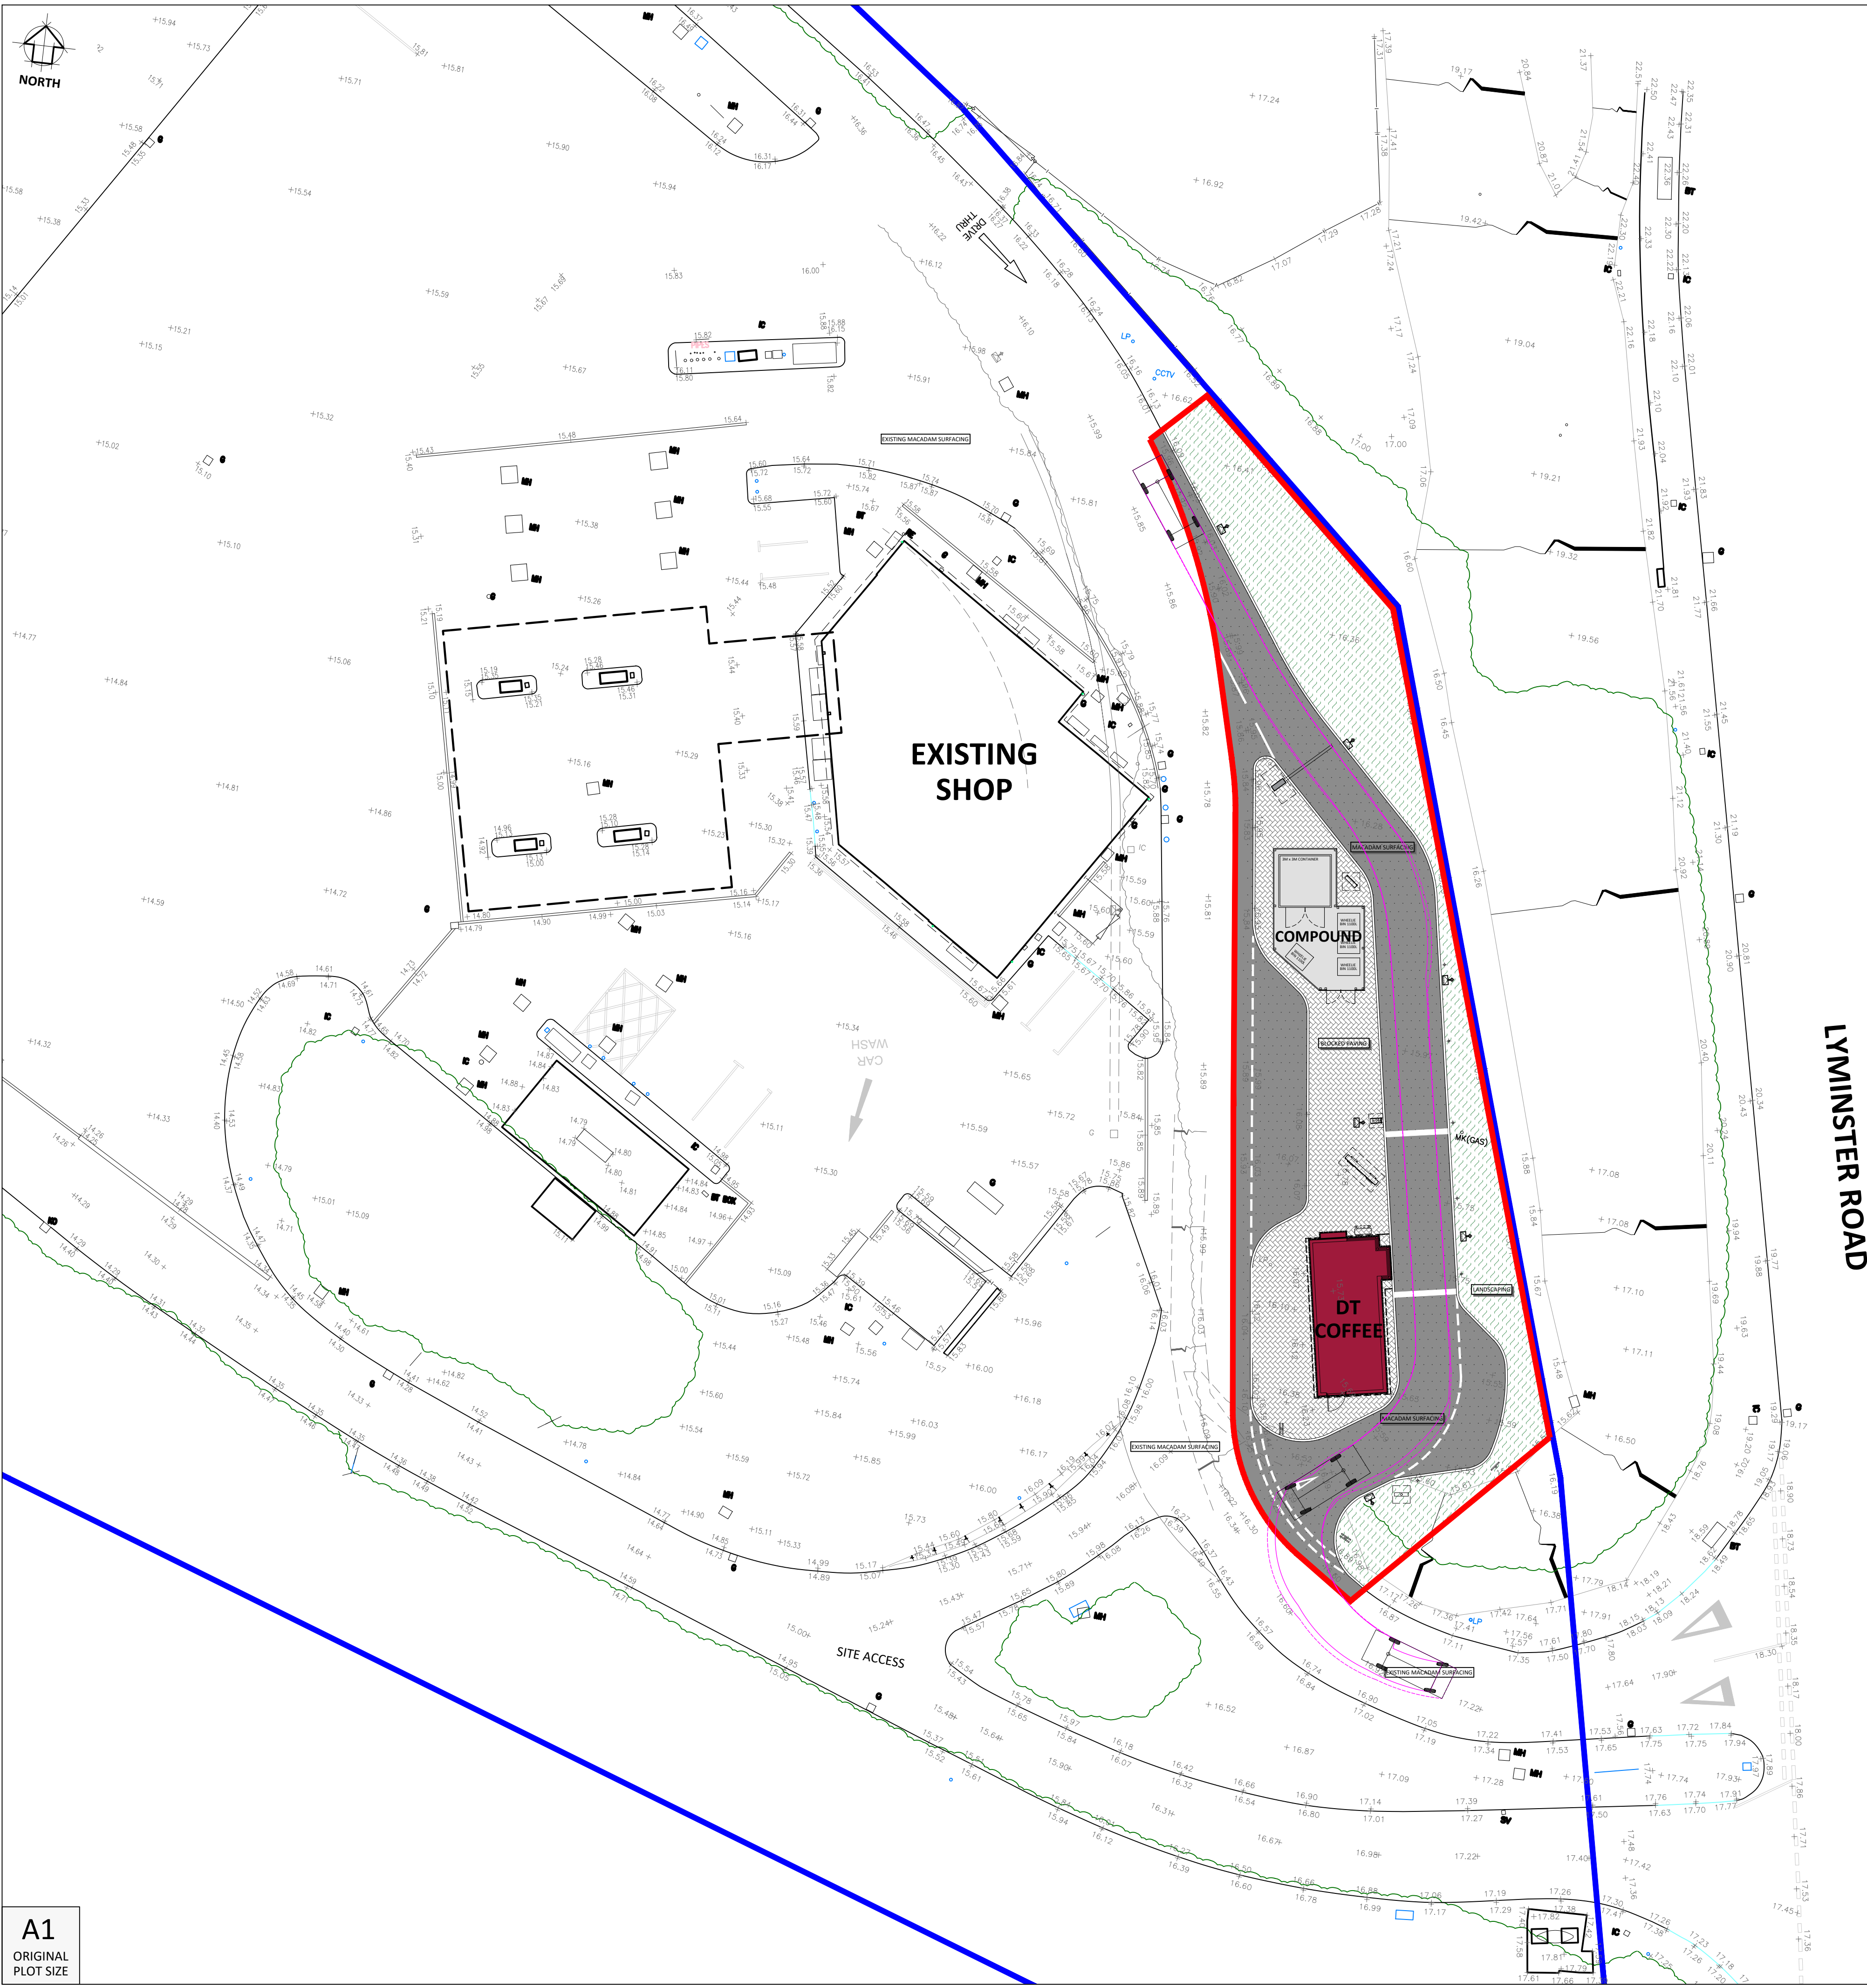

- GENERAL NOTES
- This plan has been prepared for the submission and approval under Town and Country Planning only.
 - Any advertisement shown is subject to a separate application.

5079
816 3035

Large Car (2006)
Overall Length 5079mm
Overall Width 1872mm
Overall Body Height 1525mm
Min Body Ground Clearance 310mm
Max Track Width 1831mm
Lock to Lock Time 4.00 sec
Kerb to Kerb Turning Radius 5900mm

C	28.03.22	DT building location amended to improve vision from DT exit.	KW
B	23.09.21	Ownership boundary lines updated.	JS
A	02.09.21	Floodlighting shown as per 'The Graham White Lighting Consultancy'. Drawing reference 'Crossbush Lighting Documentation.pdf' - DM134.	JS

Rev	Date	Comments	Drawn:
STATUS		PLANNING	
PROPOSAL		Proposed Coffee Drive Thru' Development	
SITE LOCATION		Cross Bush Services A27/A284 Interchange Arundel Crossbush, BN17 7QQ	
TITLE		Proposed Tracking Layout	
CLIENT		Rontec Service Stations 1A LTD	

JENNINGS DESIGN LIMITED

Unit 8, Feast Field, Horsforth,
Leeds, West Yorkshire, LS18 4TJ.
TEL: 01274 395422
Email: office@jennings-design.com

Drawn by:	JS	Checked by:	NJJ
Date:	July '21	Scales:	1:100 @ A1

PLAN NO. 201115 - PLNG6 - C

0 5 10
SCALE - METRES - 1:100

A1
ORIGINAL
PLOT SIZE