




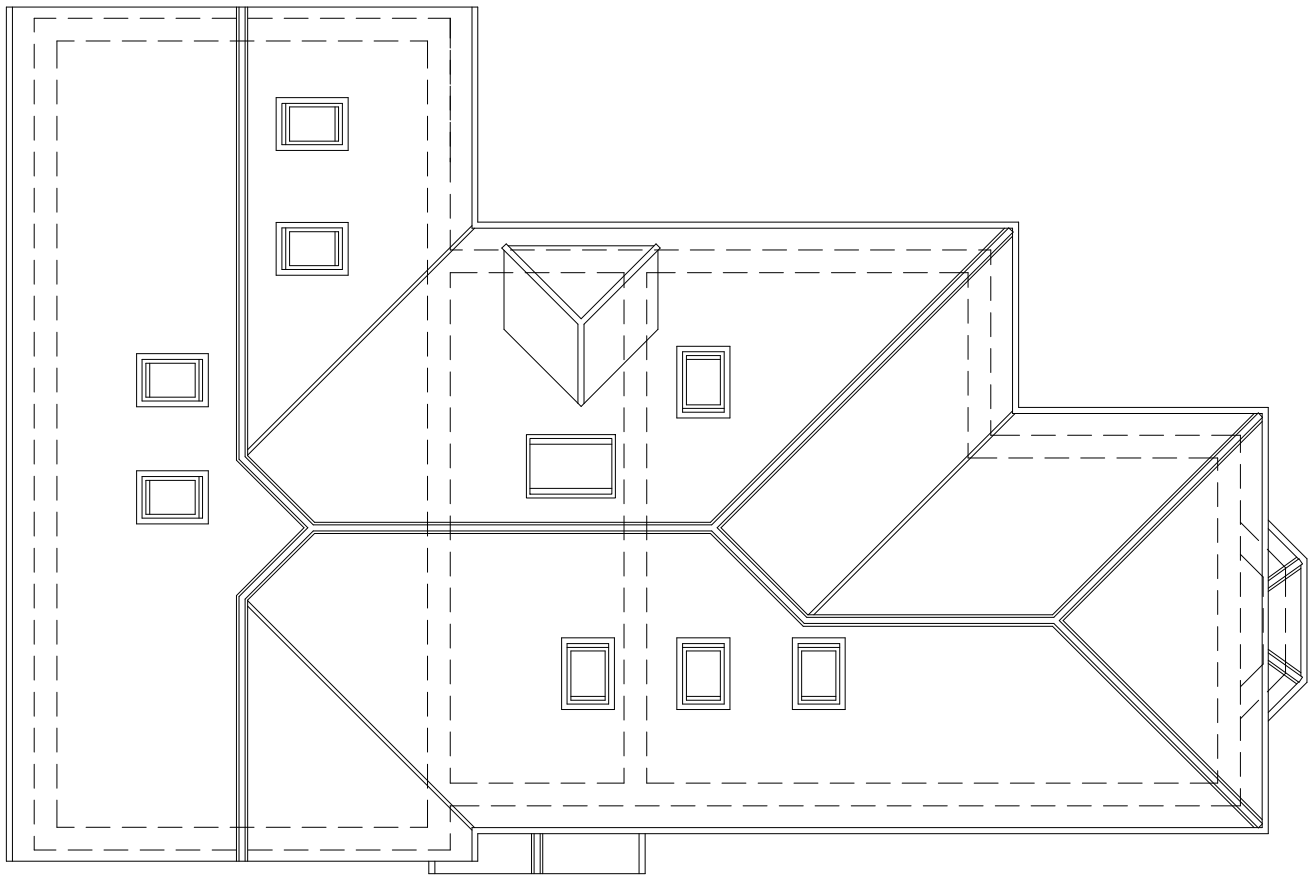


Roof Plan

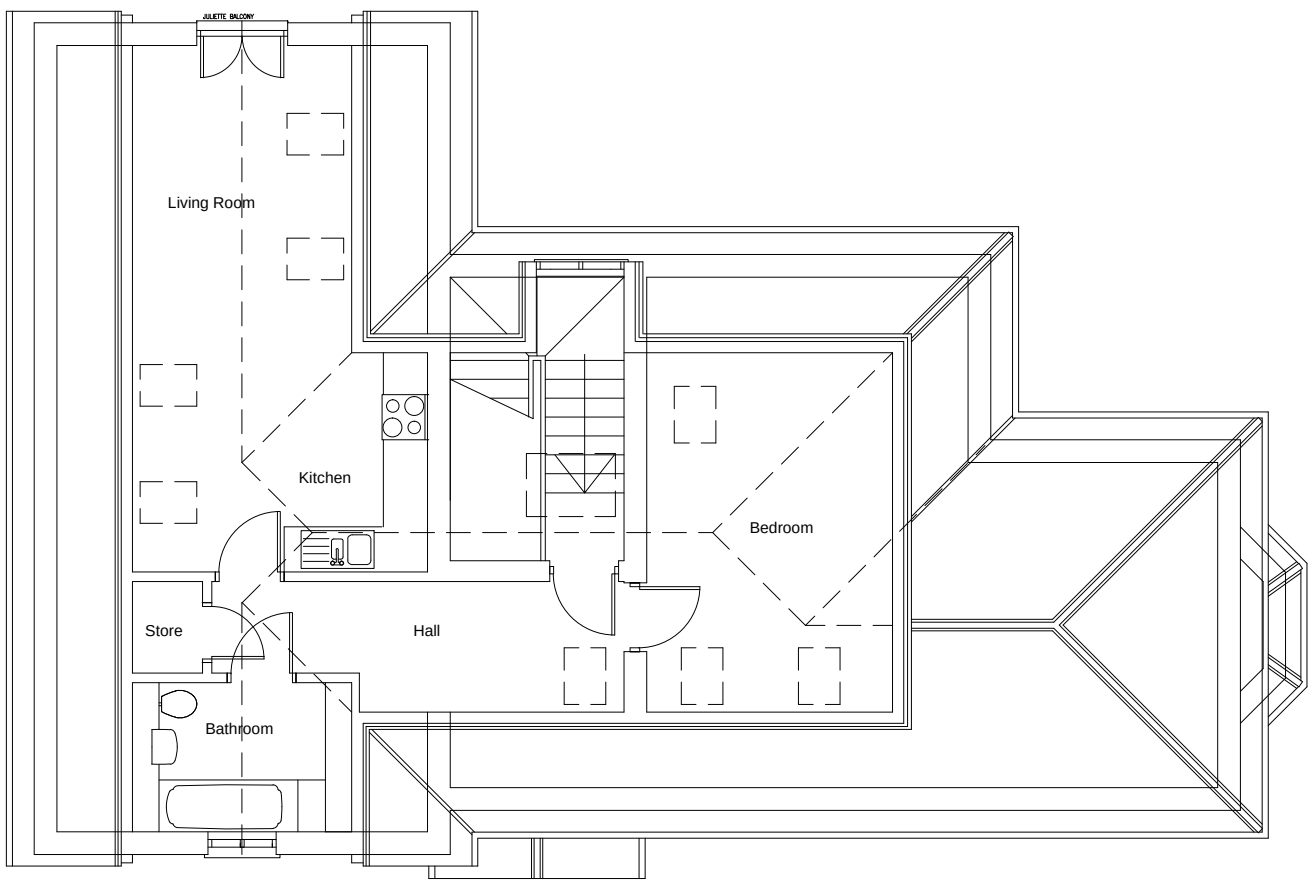

Second Floor Plan

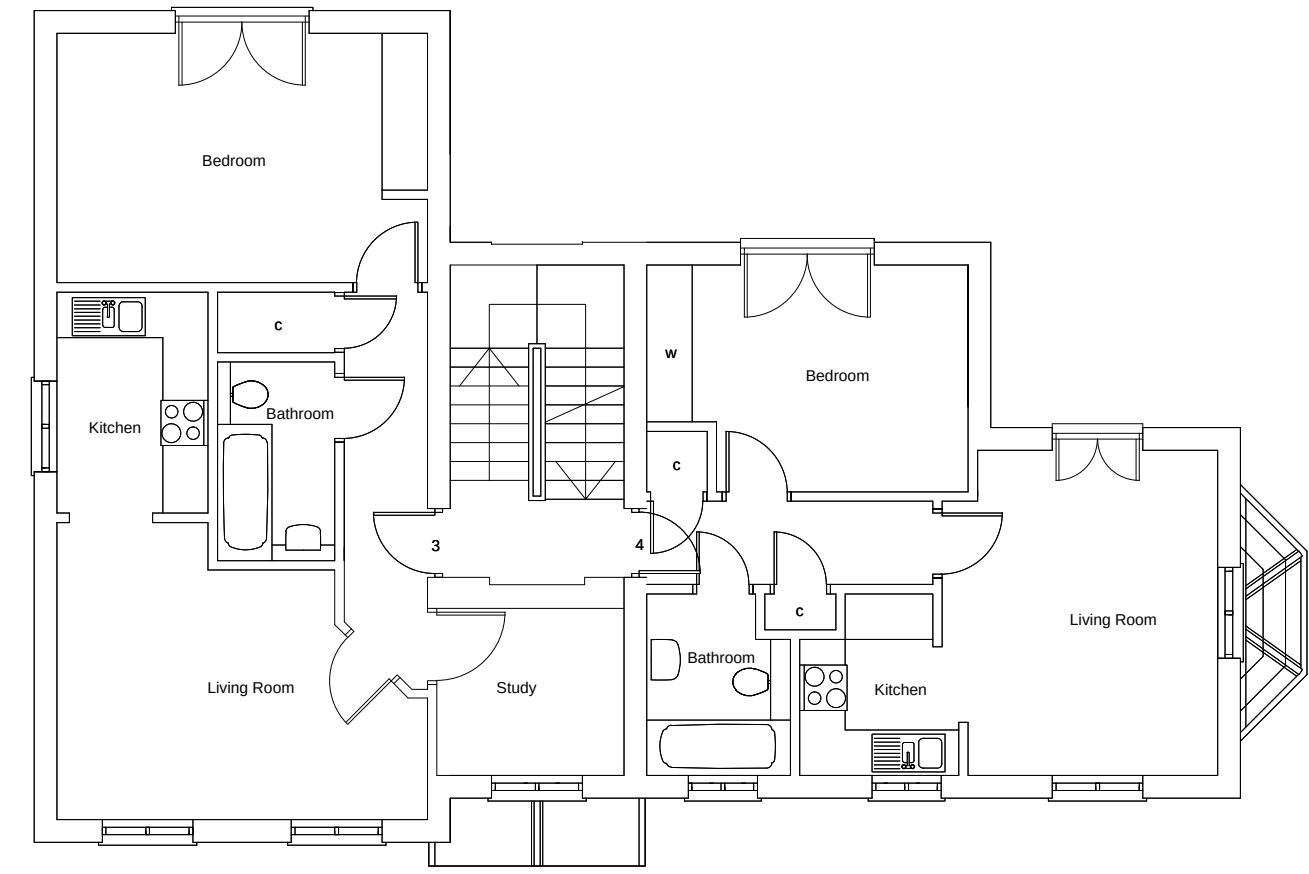

First Floor Plan

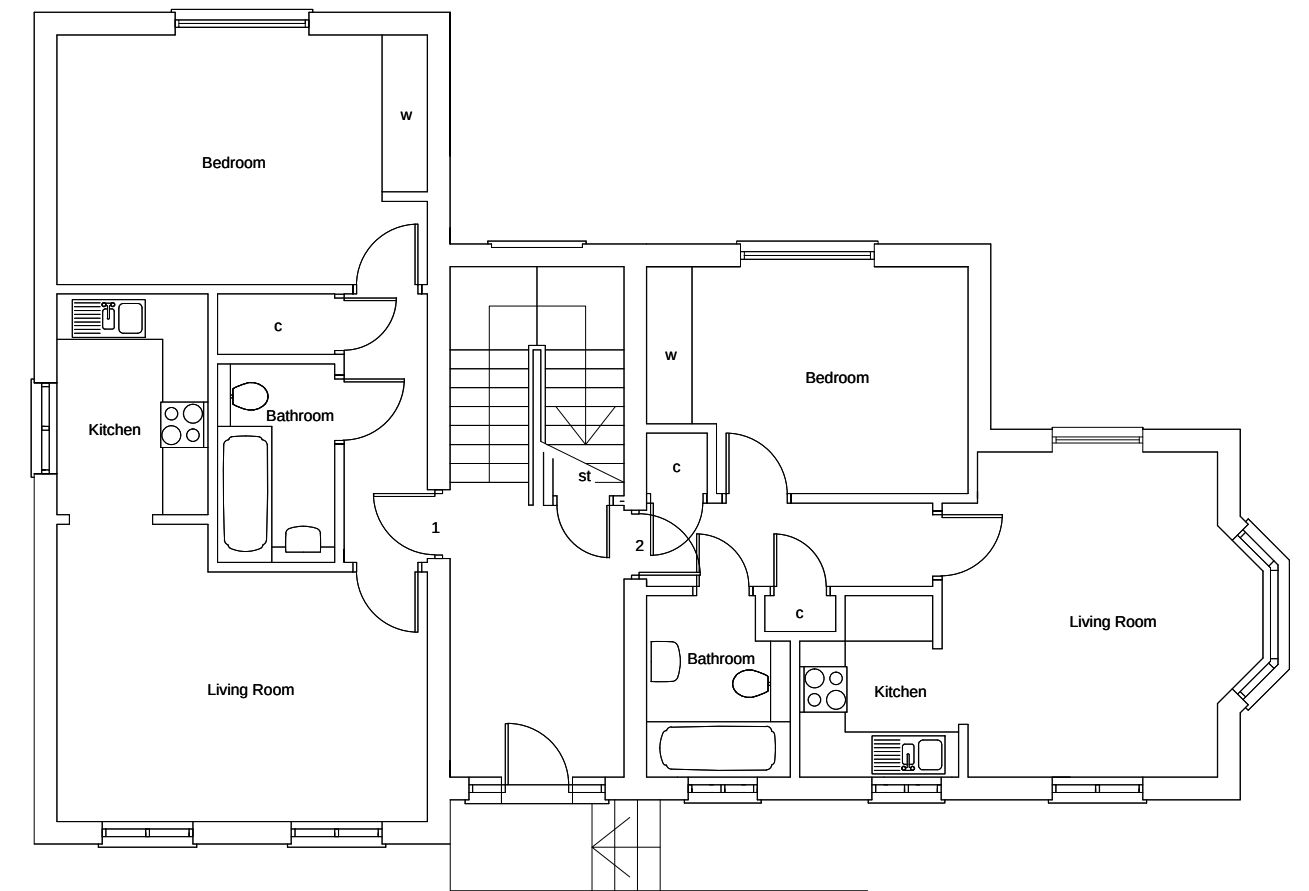

Ground Floor Plan




Eastern Elevation



Northern Elevation




Western Elevation

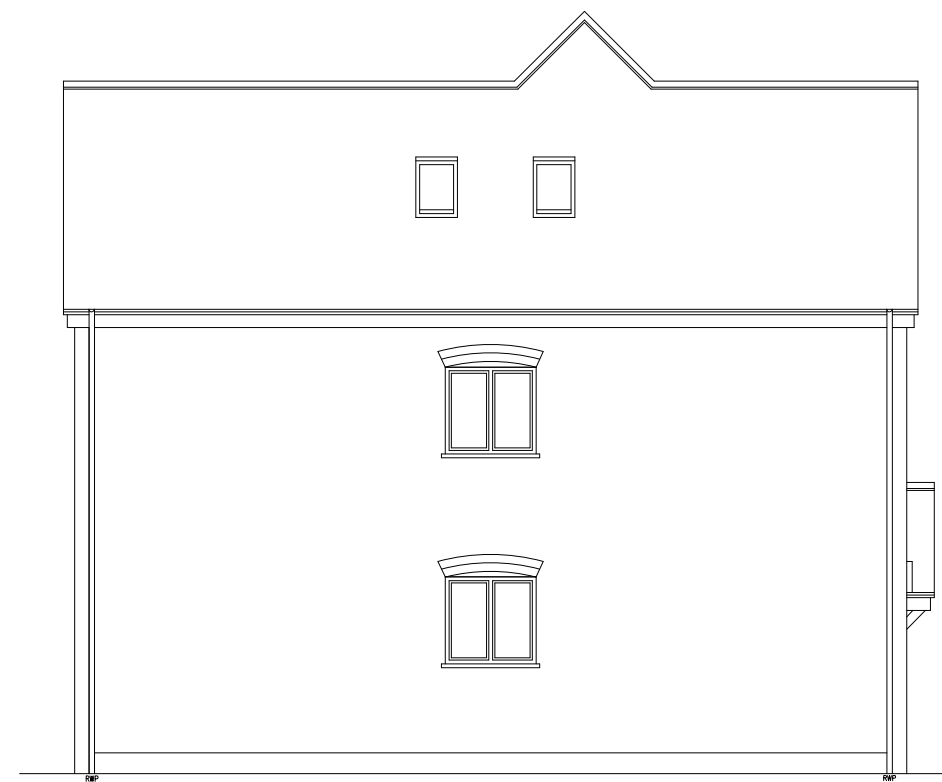

Southern Elevation

NOTES

- DO NOT SCALE OFF THIS DRAWING EXCEPT FOR PLANNING PURPOSES
- CHECK ALL DIMENSIONS ON SITE BEFORE ANY WORK IS COMMENCED
- ALL GOODS MATERIALS AND WORKMANSHIP MUST CONFORM WITH CURRENT BUILDING REGULATIONS, BRITISH STANDARDS AND CODES OF PRACTICE
- COPYRIGHT OF THIS DRAWING IS RETAINED BY THE ARCHITECT AND IT MUST NOT BE REPRODUCED WITHOUT WRITTEN CONSENT

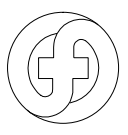REV	DATE	BY	AMENDMENT
 folkesarchitects L 01903 666029 info@folkesarchitects.co.uk The Old Forge 6 Church Street Barnington West Sussex BN10 4LA			
CLIENT			
Birchside Management Ltd			
JOB TITLE			
Roseland The Causeway Arundel West Sussex BN18 9JL			
DRAWING TITLE			
Plans & Elevations As Existing			
PLANNING ISSUE			
DATE	SCALE	DRAWN BY	
Feb 2020	1:100 @ A1	ec	
		CHECKED BY	
		mf	
JOB NO.	DRAWING NO.	REVISION	
20014	1.01		

