


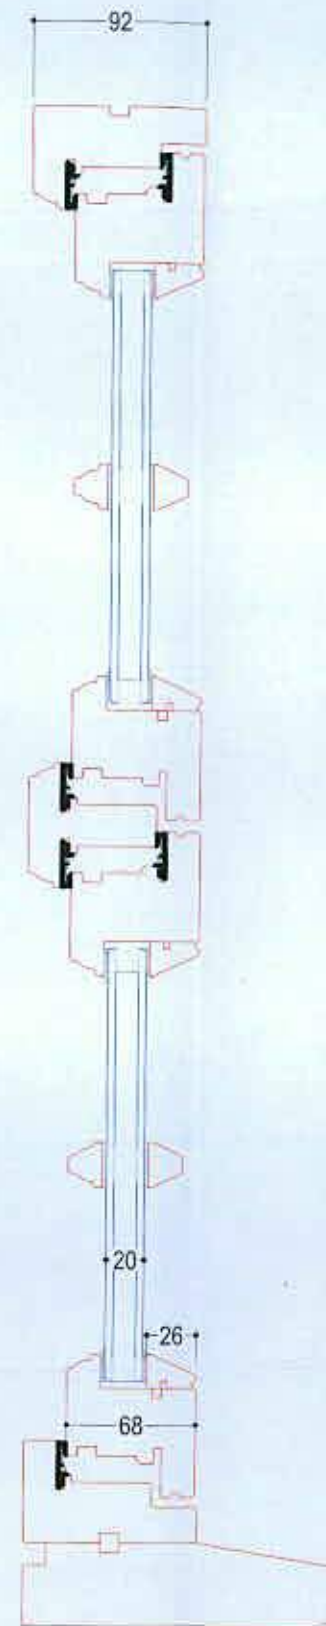

DRAWING:	FLUSH WINDOW VERTICAL SECTION - 20mm GLASS			NOTES:	1:	20mm GLASS UNITS SHOWN
SCALE @ A3:	1:4	PROJECT REF:	STANDARD SECTIONS		2:	NOTE THAT FOR ALL FRAMES OTHER THAN SLIDING SASH WINDOWS, FRAME (AND SASH/DOOR) STAY THE SAME BUT BEADING INCREASES IN SIZE (STANDARD BEAD IS 18mm DEEP)
VIEW FROM:	-	PROJECT #:	1000		3:	
SITE:	Y	DATE:	17.02.11		4:	
REVISION:	A	STATUS:	WORKING DRAWING		5:	
DRAWING #:		DRAWN BY:	GEORGE WYNDER		6:	