


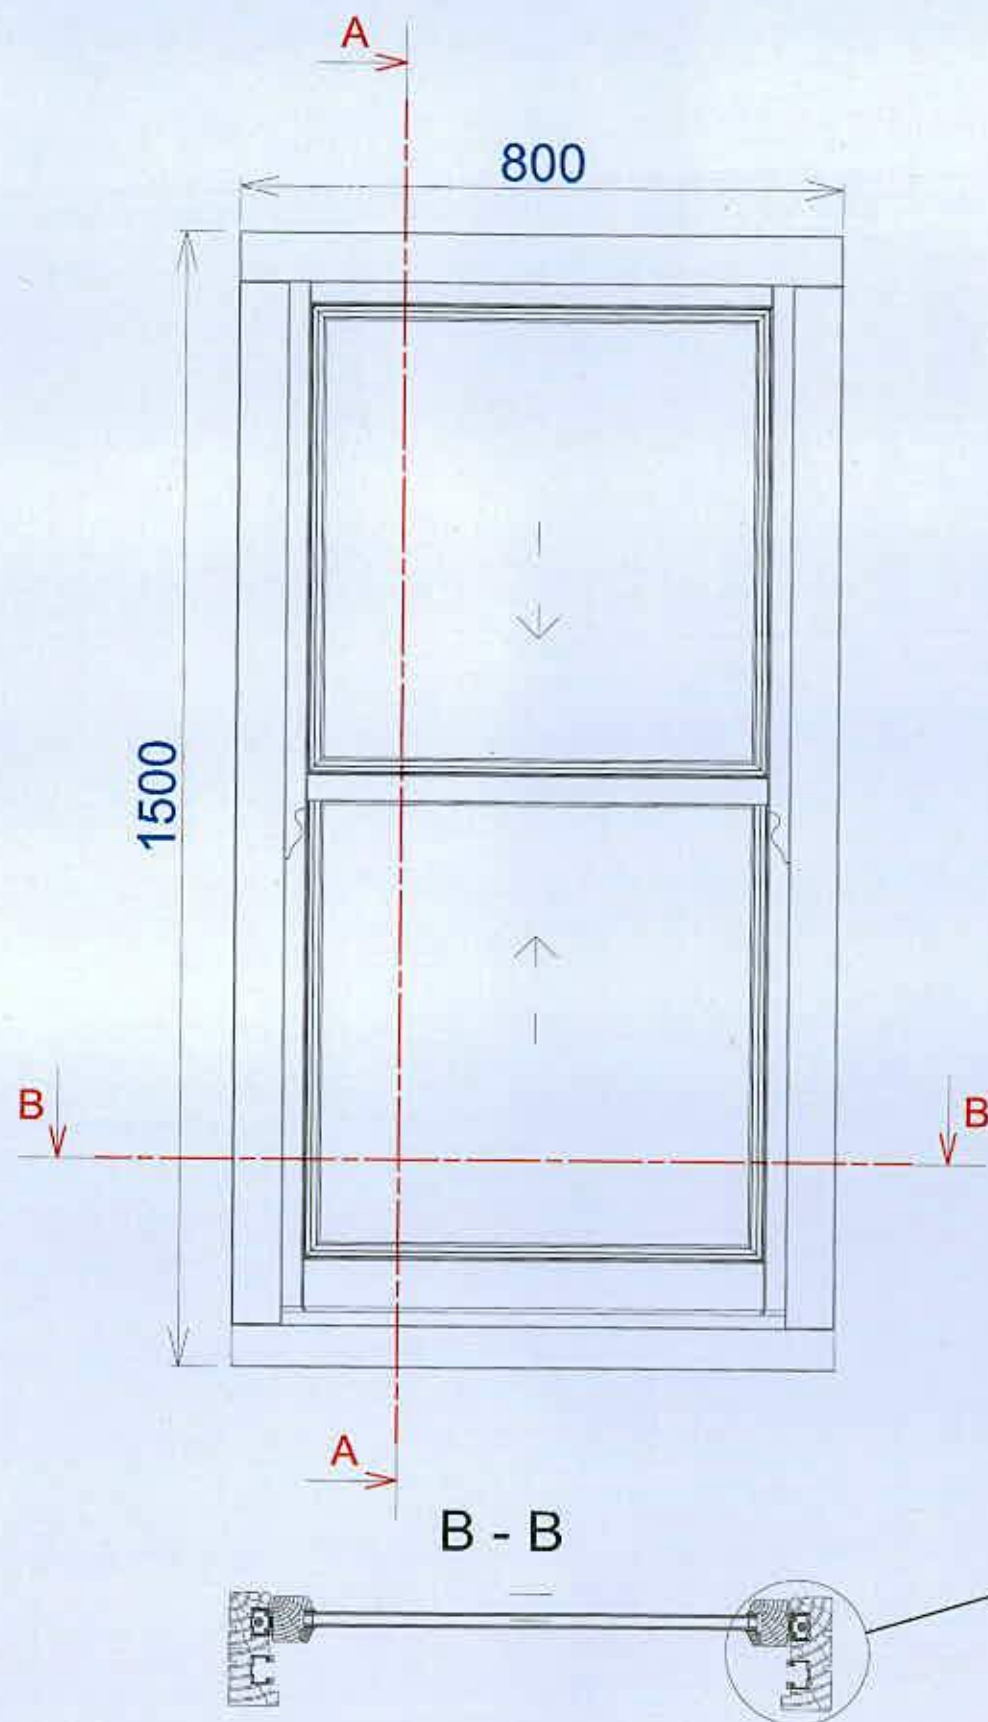


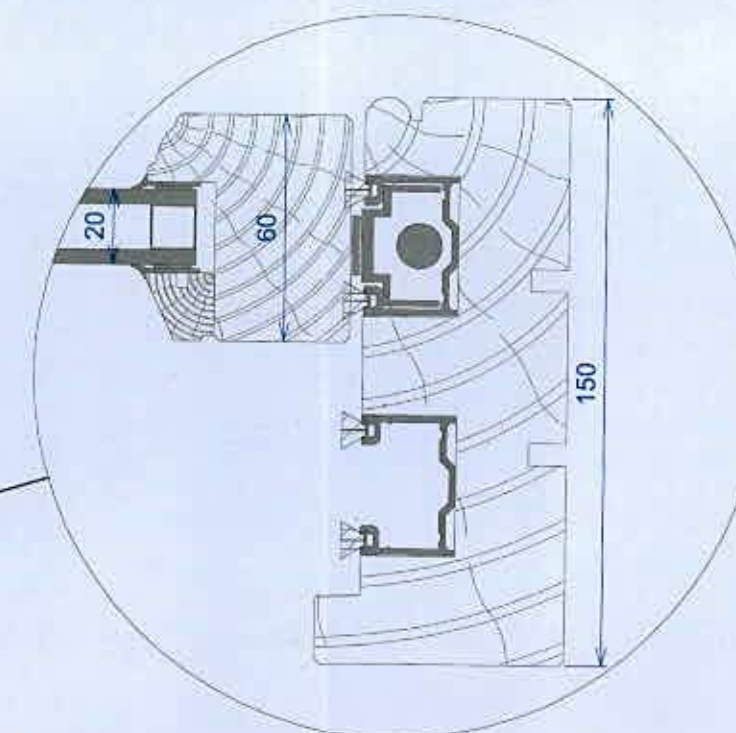

A - A

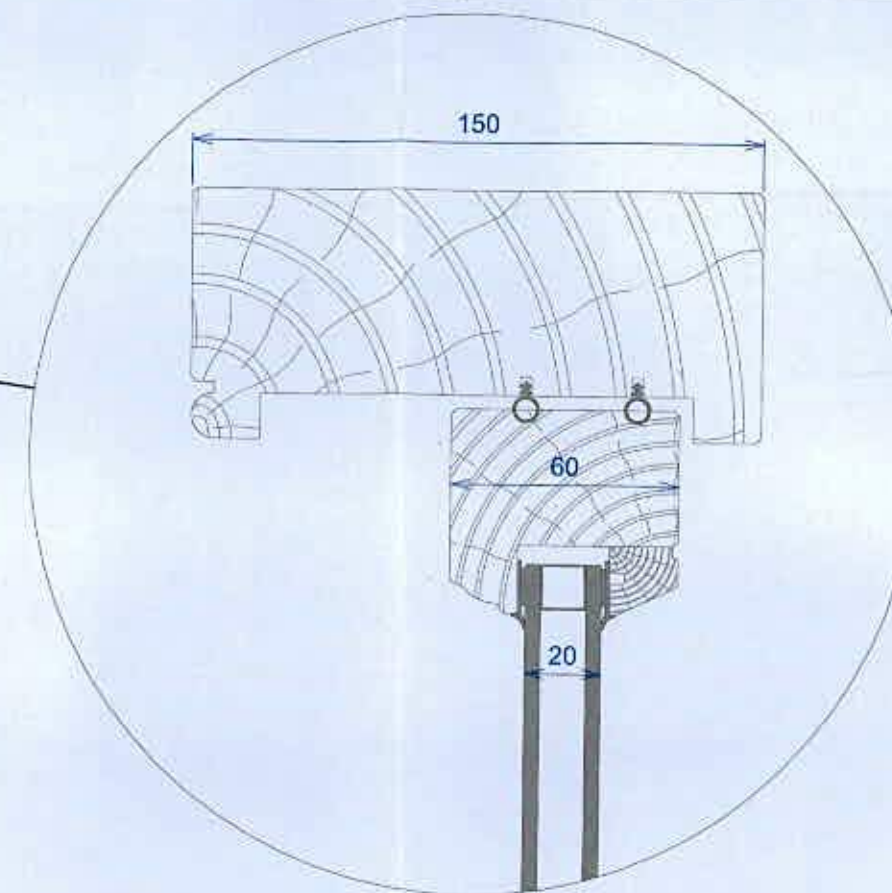

B - B

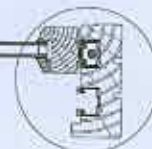

NOTE SASHES AND FRAME BECOME THINNER WHEN THINNER GLASS IS USED
(STANDARD FRAME IS 166mm FRONT TO BACK)
BEAD AND GLAZING BARS REMAIN AS STANDARD

Sliding sash window (20mm glass units)

AUTHOR
George

DATE
19/12/2018

A3

1