


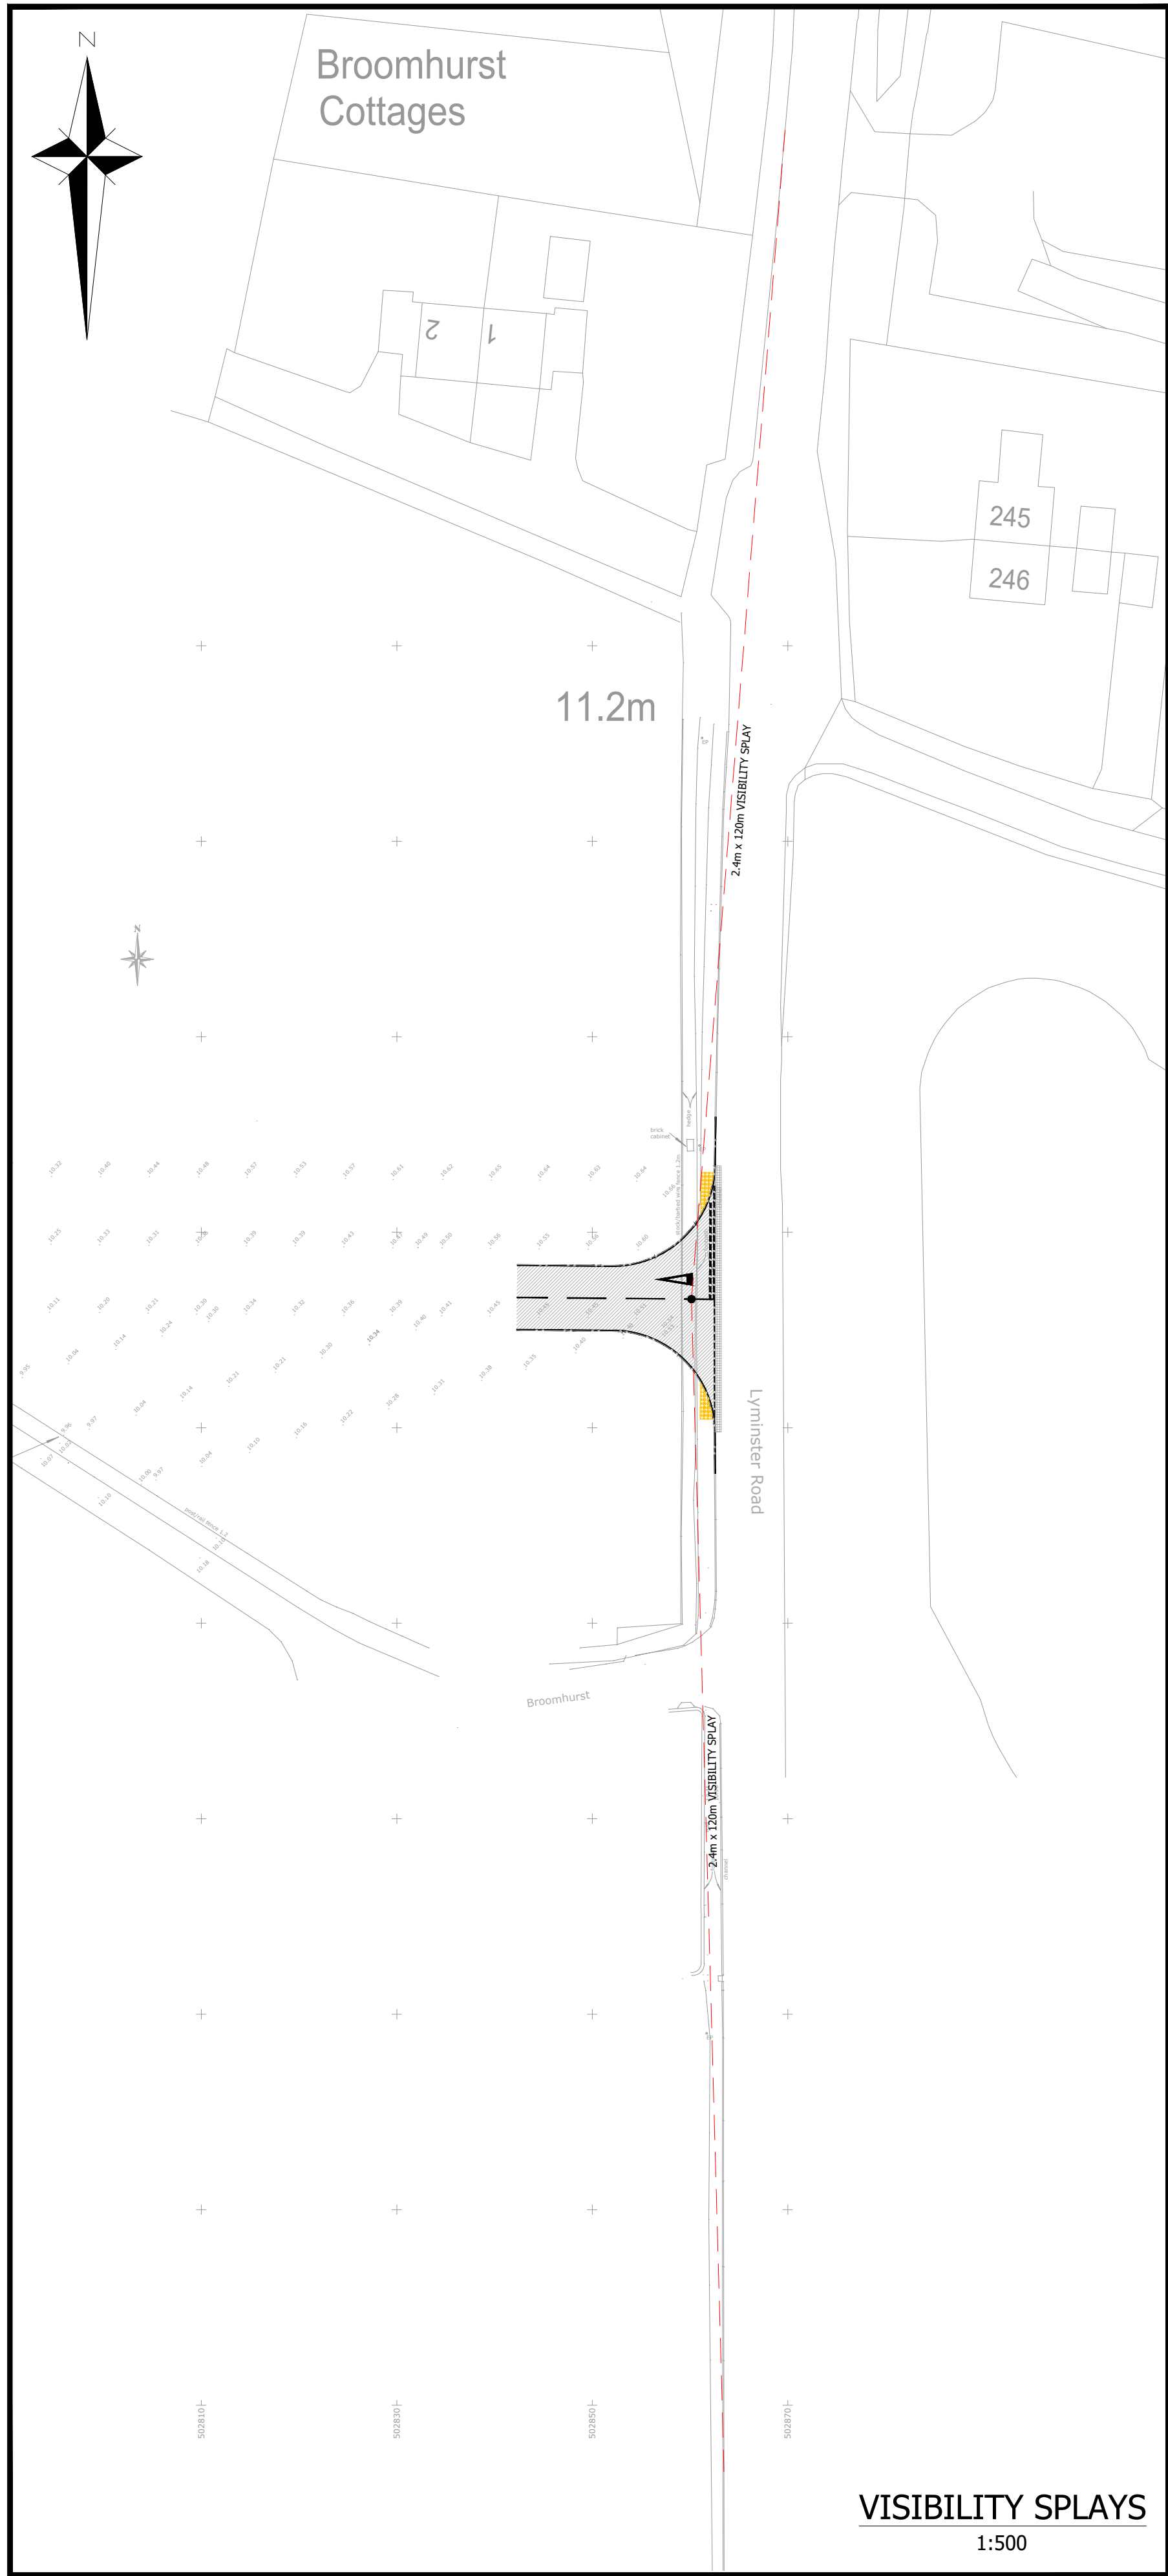
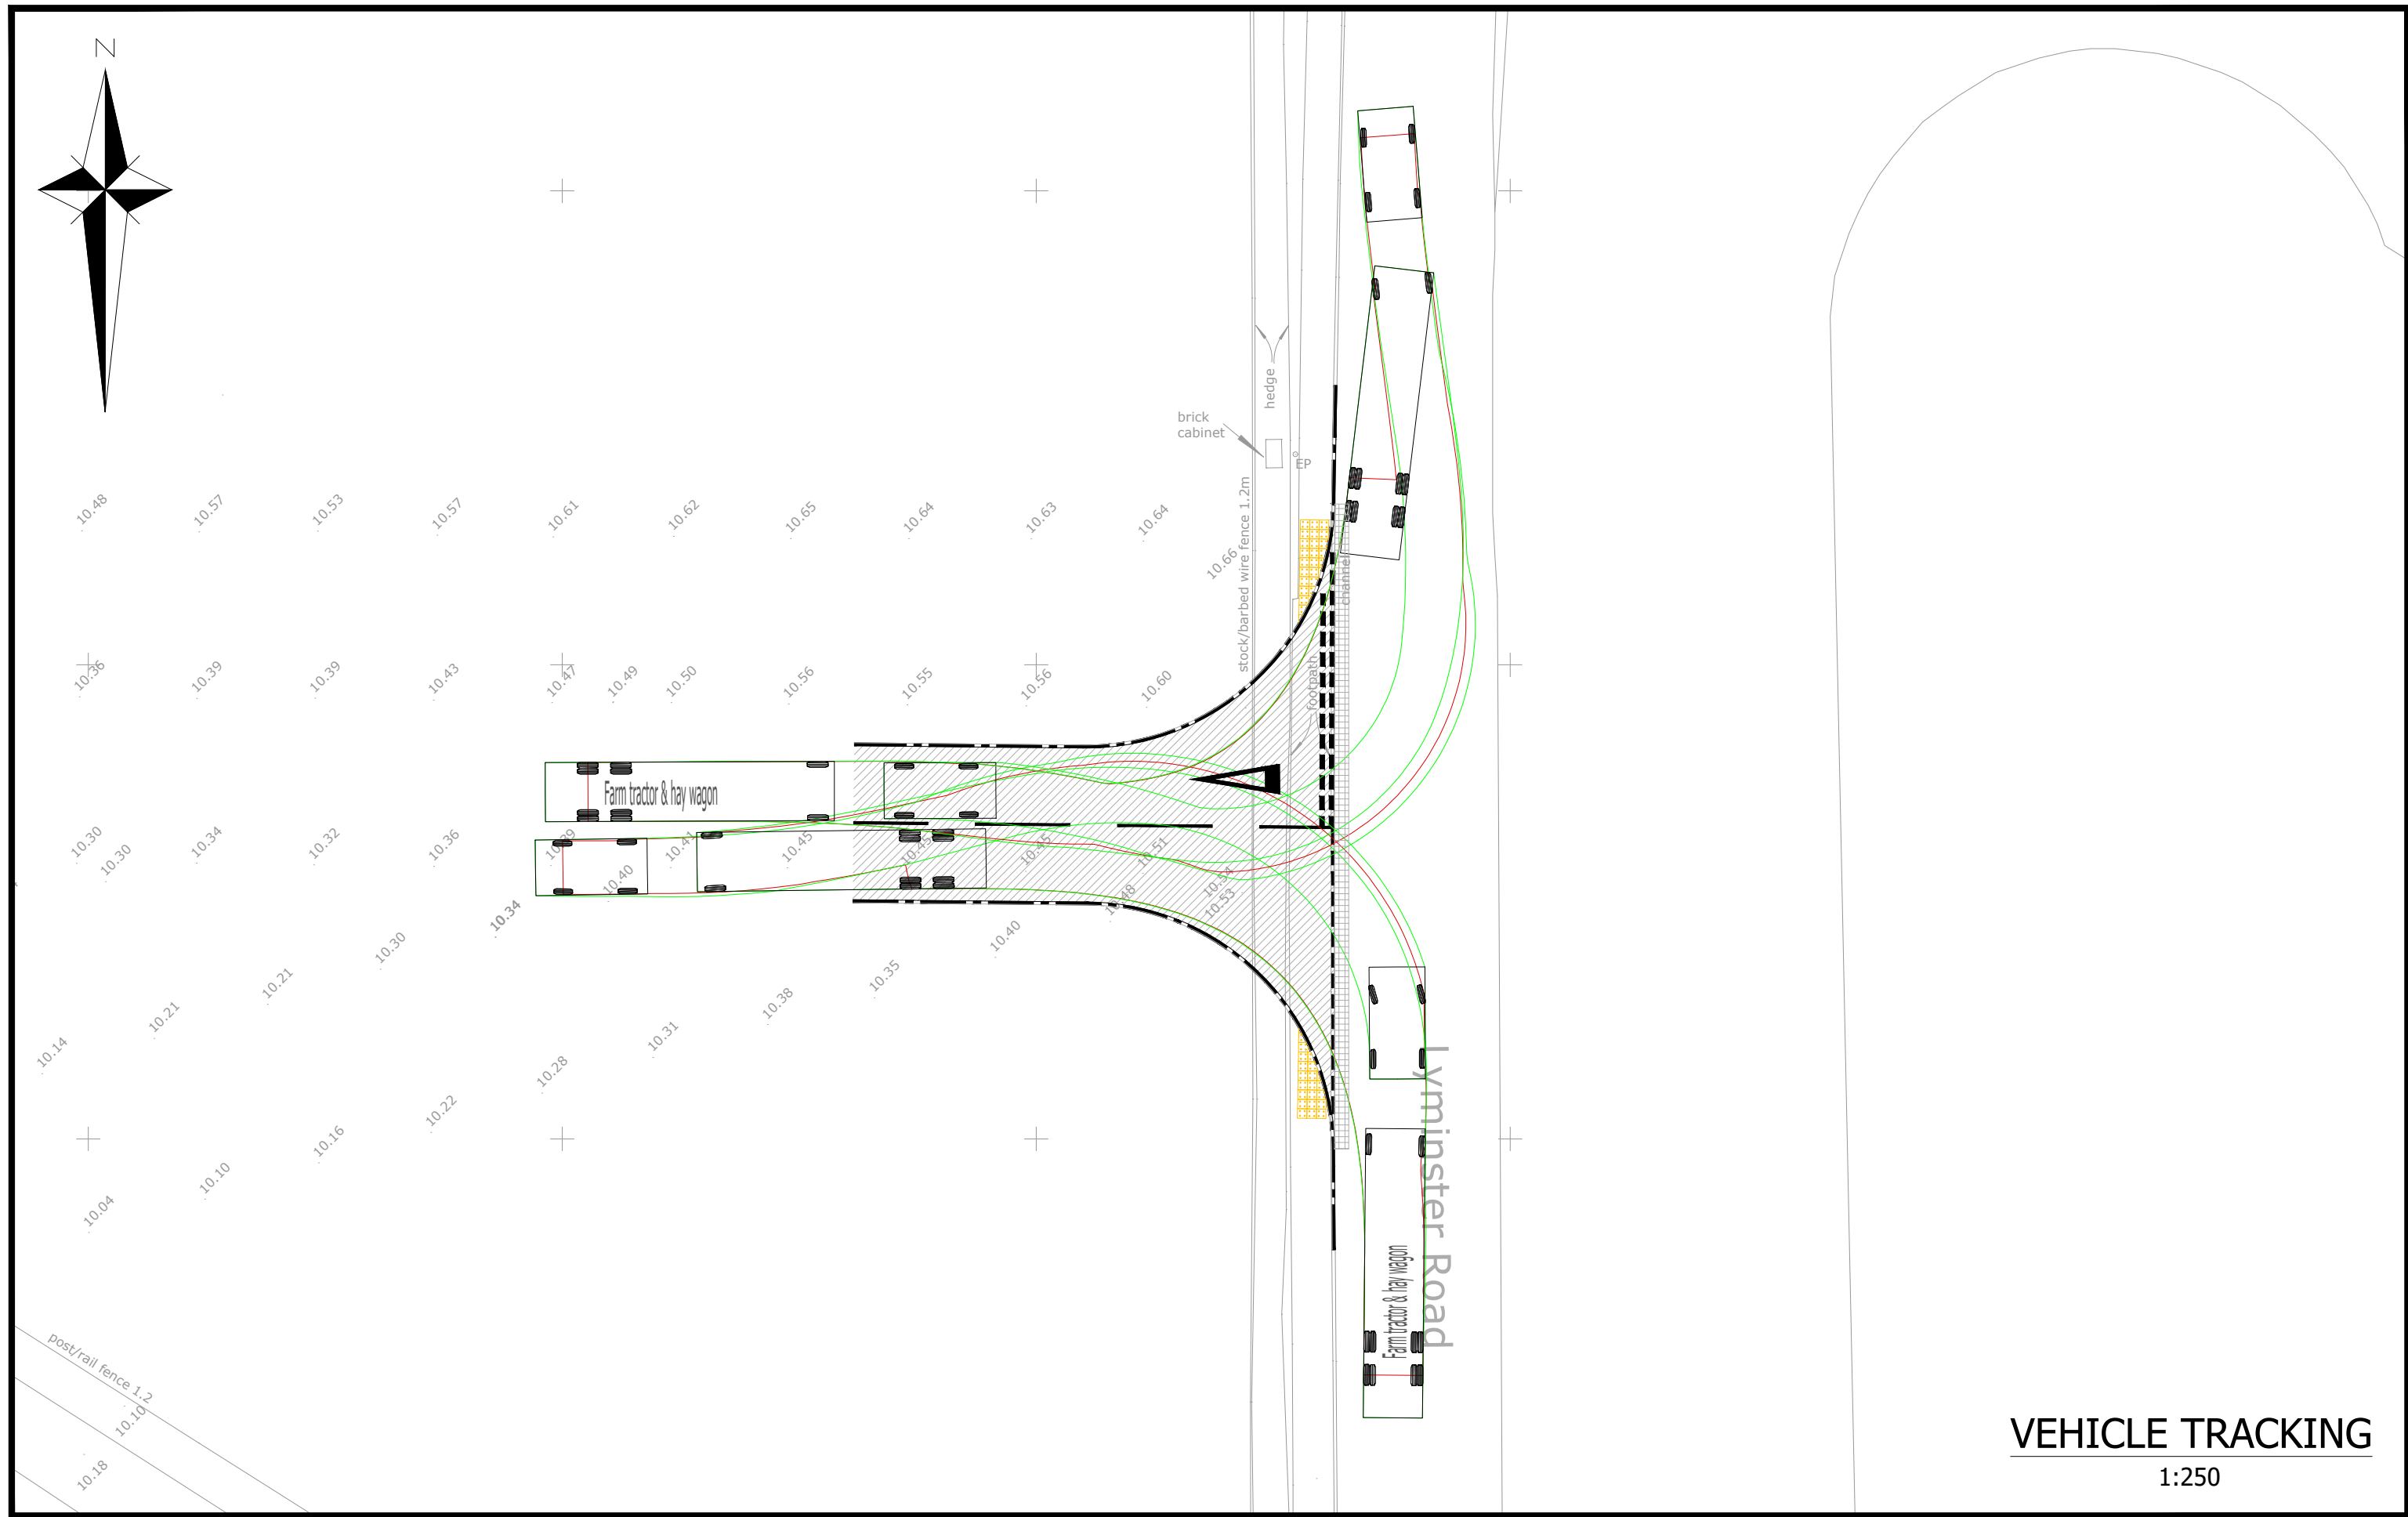


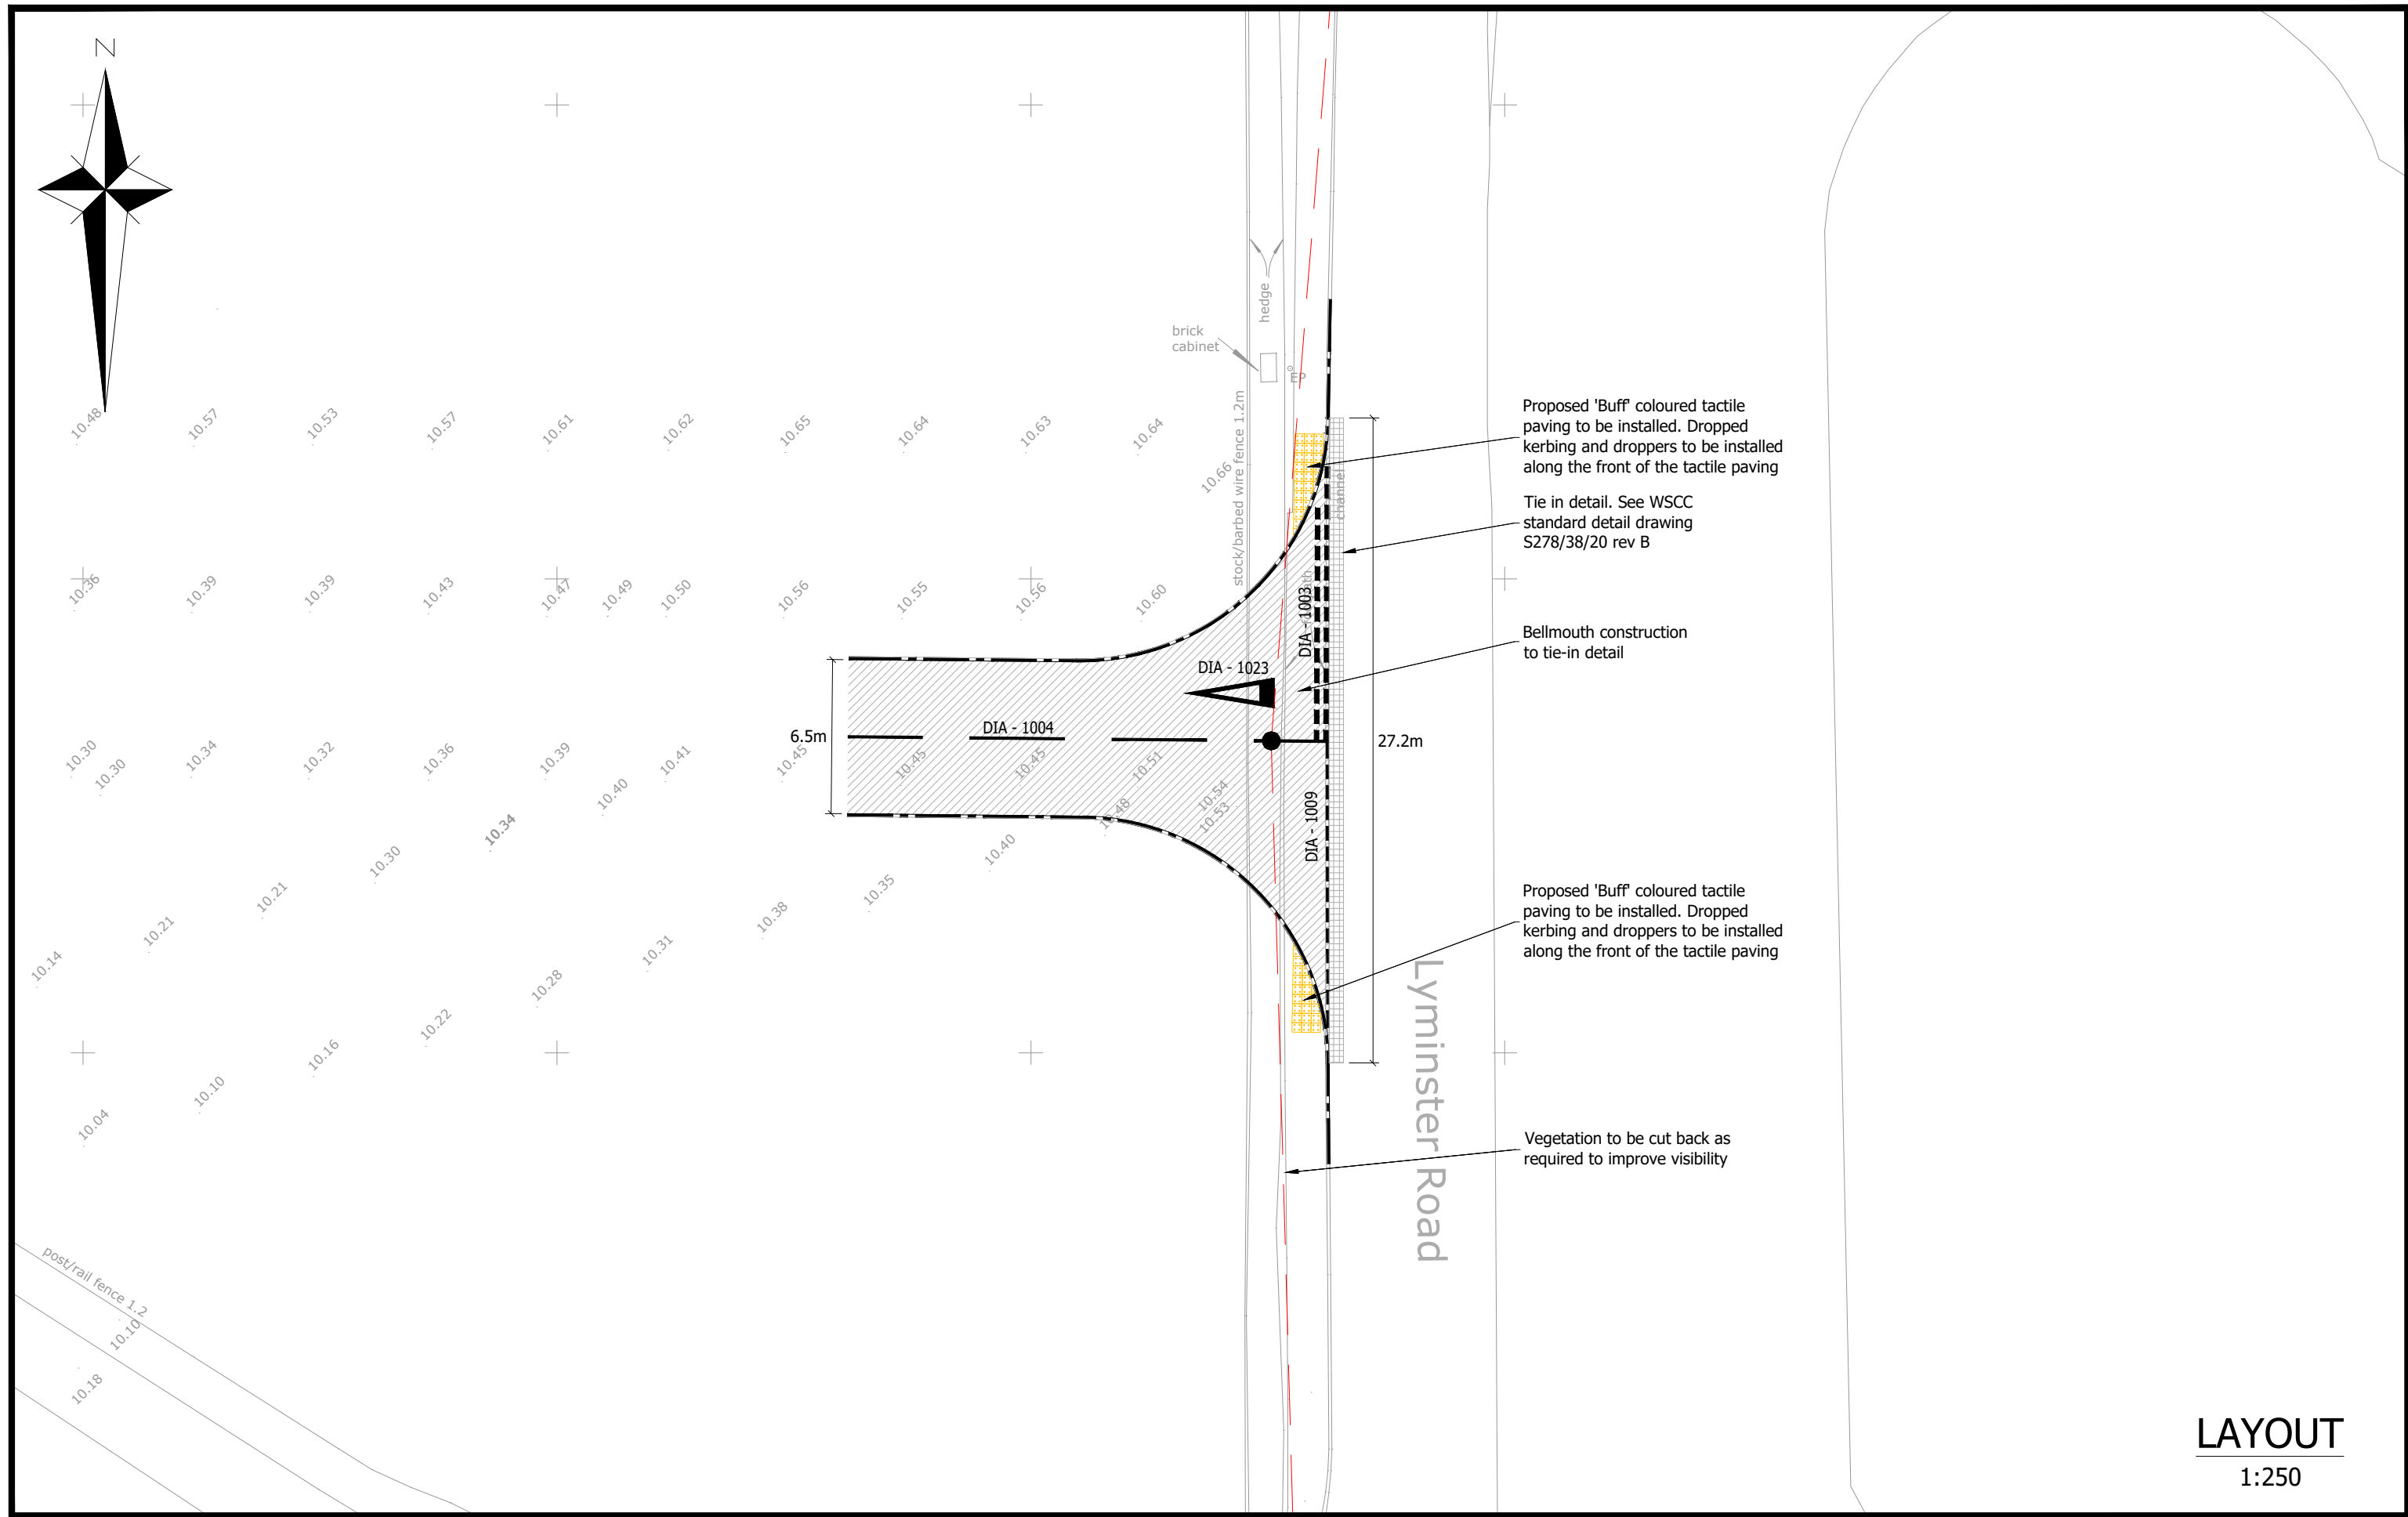

- GENERAL NOTES
1. The location, size, depth and identification of existing services that may be shown or referred to on this drawing have been assessed from non intrusive observations, record drawings or the like. The contractor shall safely carry out intrusive investigations, trial holes or soundings prior to commencing work to satisfy himself that it is safe to proceed and that the assessments are accurate. any discrepancies shall be notified to gta prior to works commencing.
 2. Tender or billing drawings shall not be used for construction or the ordering of materials.
 3. Do not scale. All dimensions and levels to be site confirmed.
 4. This drawing shall be read in conjunction with all relevant architects, consultants drawings and specifications, together with H&S plan requirements.
 5. Copyright : This drawing must not be copied, amended nor reproduced without the prior written agreement of gta.
 6. All drawings specifications and recommendations made by gta are subject to Local Authority and other relevant Statutory Authorities approval. Any works or services made abortive due to the client proceeding prior to these approvals is considered wholly at the Clients risk. gta hold no responsibility for resulting abortive works or costs.

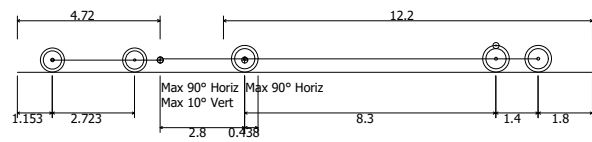

Farm tractor & hay wagon	19.020m
Overall Length	2.500m
Overall Width	0.438m
Overall Body Height	0.398m
Min Body Ground Clearance	2.500m
Max Track Width	4.005m
Lock to lock time	4.620m
Kerb to Kerb Turning Radius	

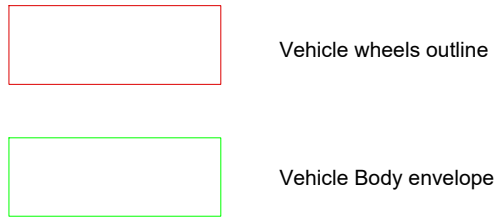

-	INITIAL ISSUE	25.06.2019	JMW	LS
Rev	Amendments	Date	Dsn	Chk
Status	FOR PLANNING			
Client	DAVID HARRIOT			
Architect				
Project	BROOMHURST FARM LYMINSTER ROAD, LYMINSTER			
Title	ACCESS PLAN			
Date	JUNE 2019	Scale @ A1	As Shown	
Clients Ref.		Project Ref.	7935	
 Civils & Transport Gloucester House, 66a Church Walk, Burgess Hill, West Sussex, RH15 9AS Tel.01444 871444 Web: www.gtacivils.co.uk				
Drawing Number	7935/101			Rev.
				-