


FIGURE S-3

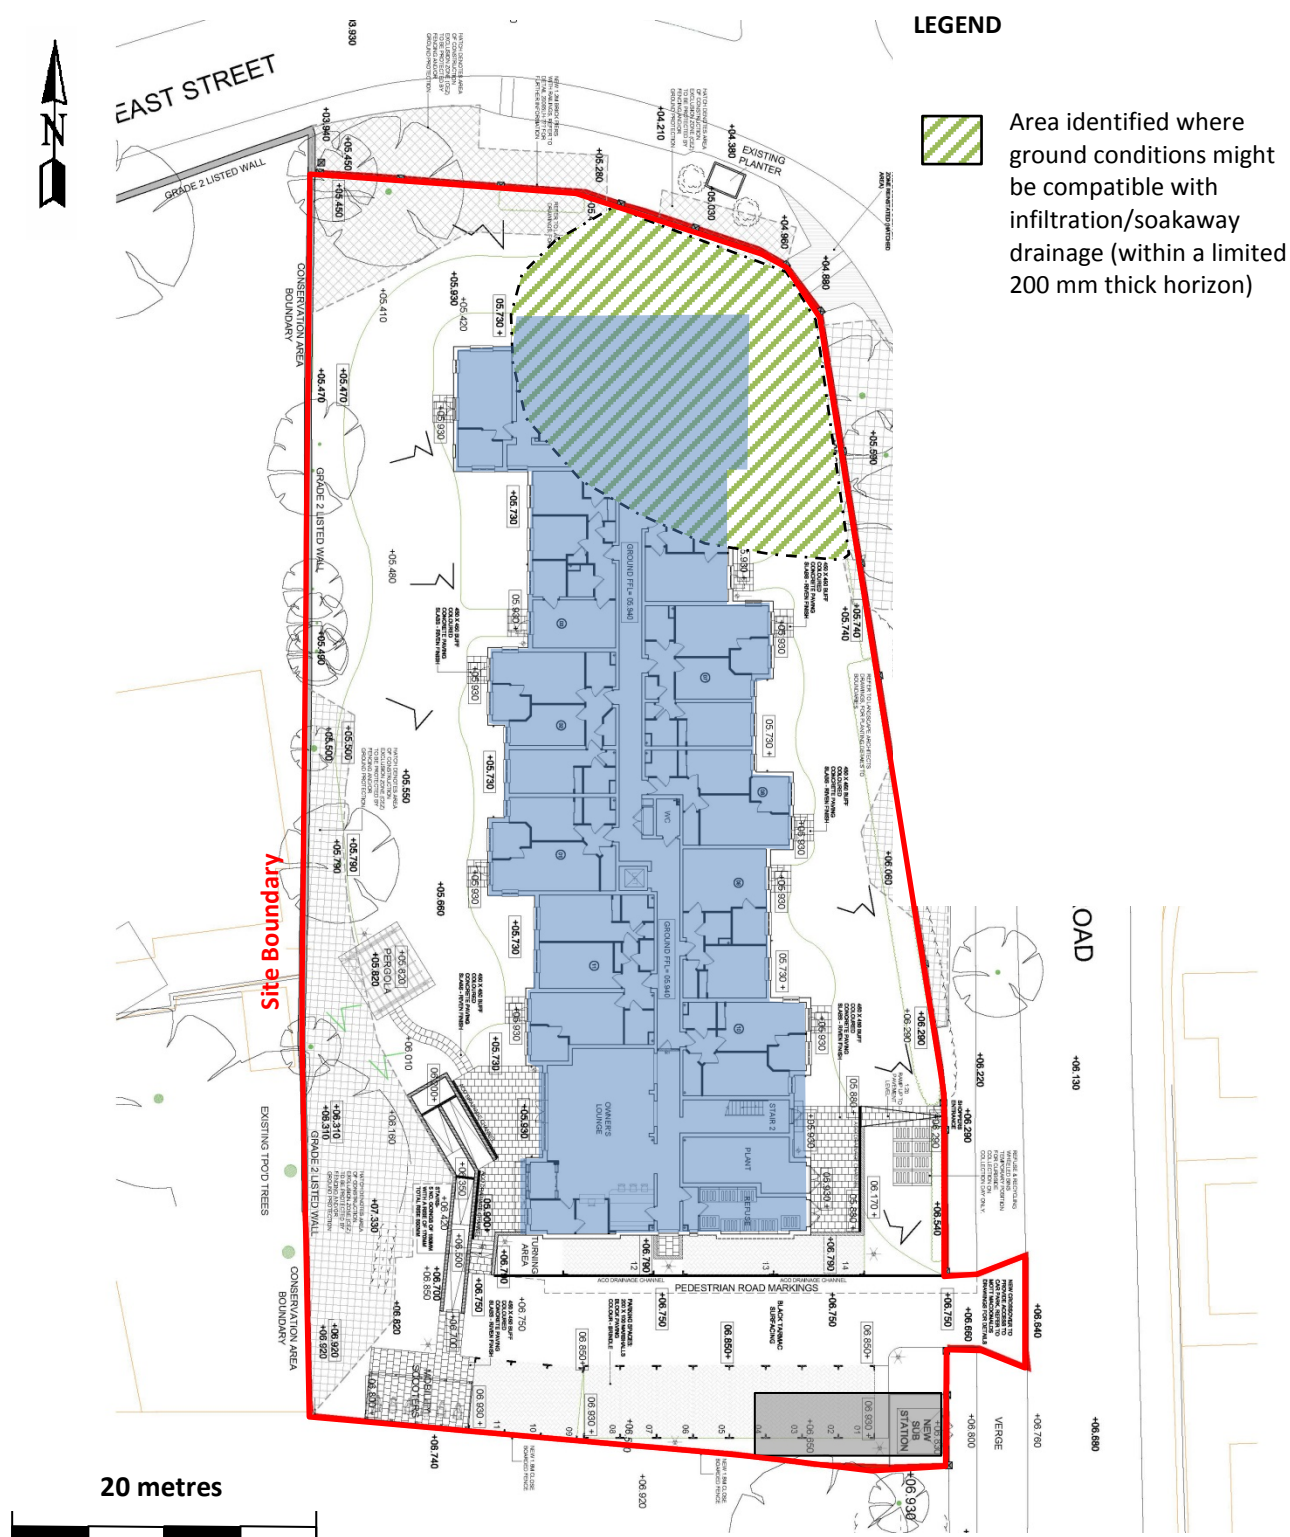

AREA WHERE GROUND CONDITIONS MAY BE COMPATIBLE WITH LIMITED INFILTRATION

Scale 1:500

Reproduced from the November 2016 1:200 scale Drawing No. 200651 H:206 produced by Planning Issues