


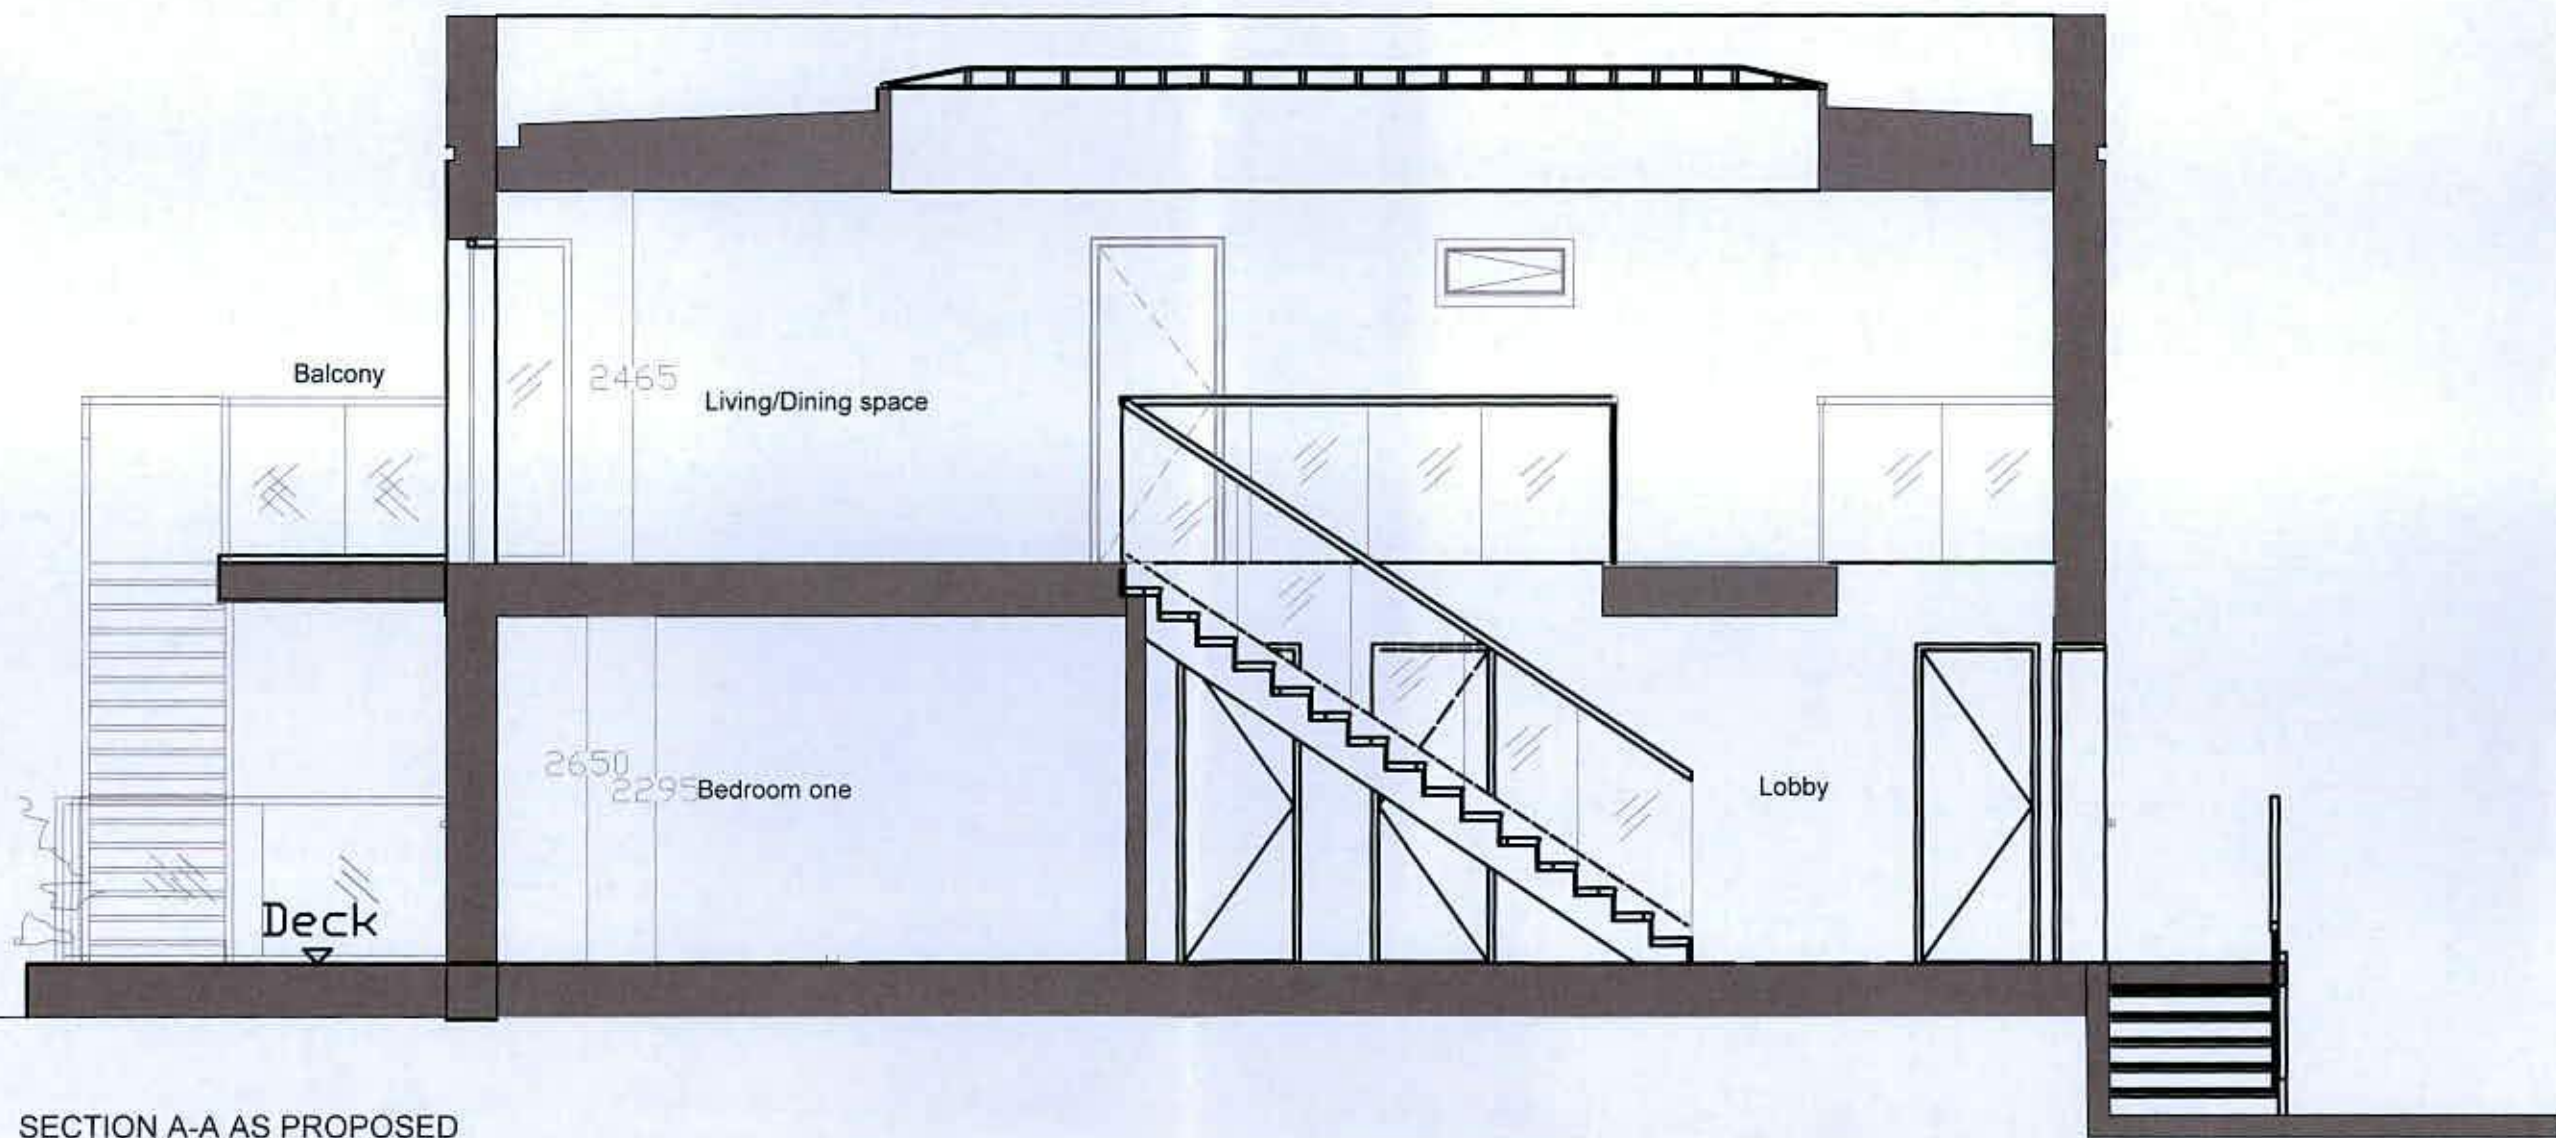

SECTION A-A AS PROPOSED