


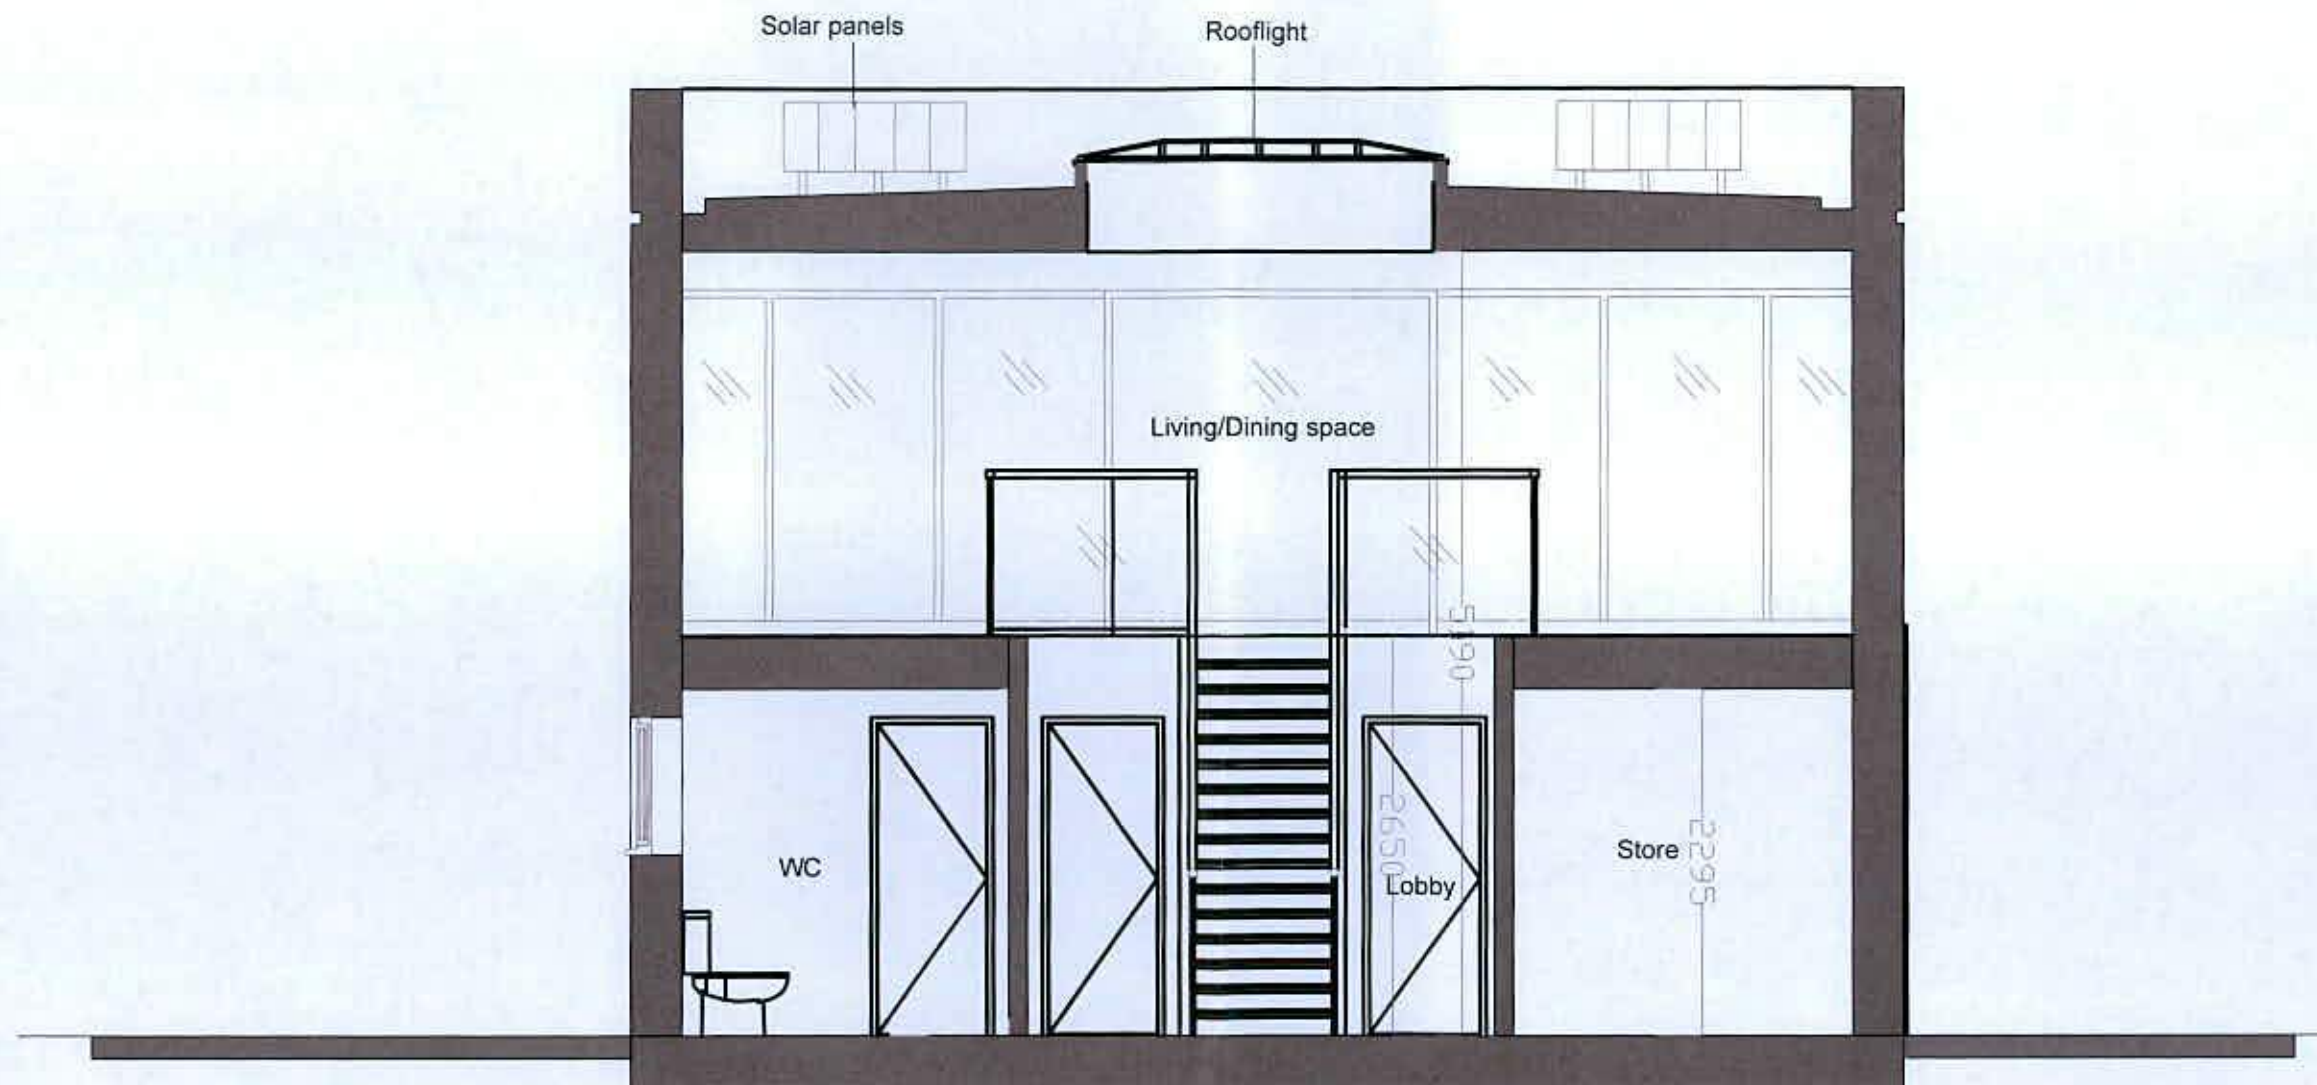

SECTION B-B AS PROPOSED