




FRONT (NORTH) ELEVATION TO SOUTHDEAN CLOSE




SIDE (EAST) ELEVATION




REAR (SOUTH) ELEVATION

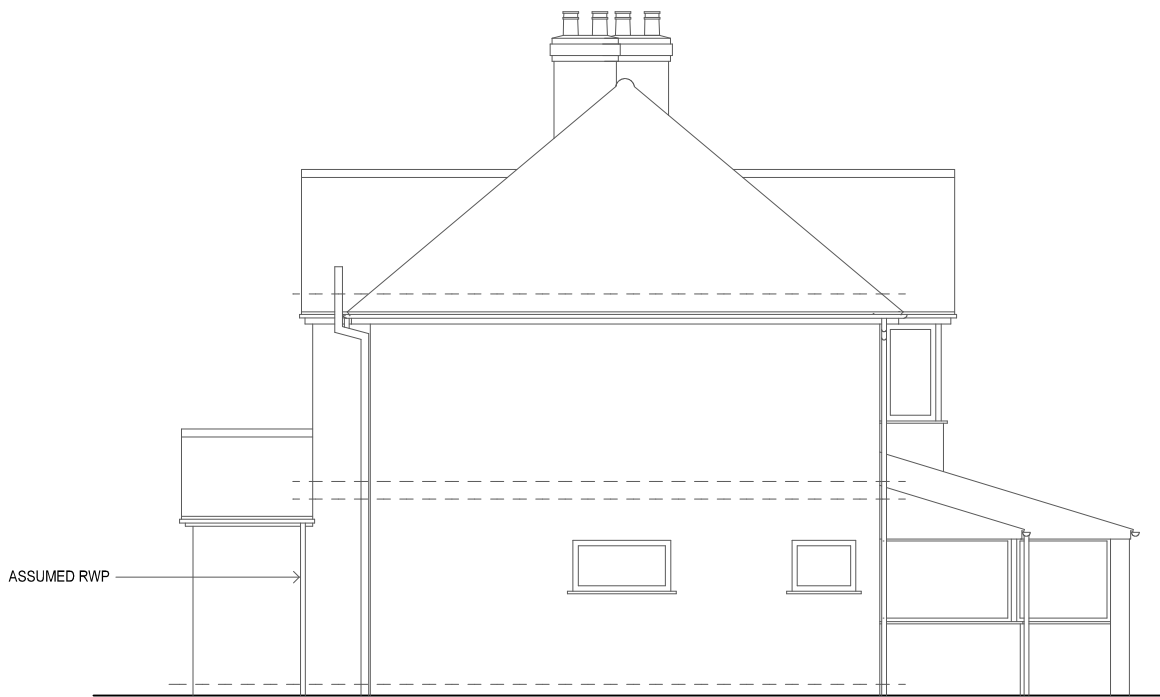



SIDE (WEST) ELEVATION

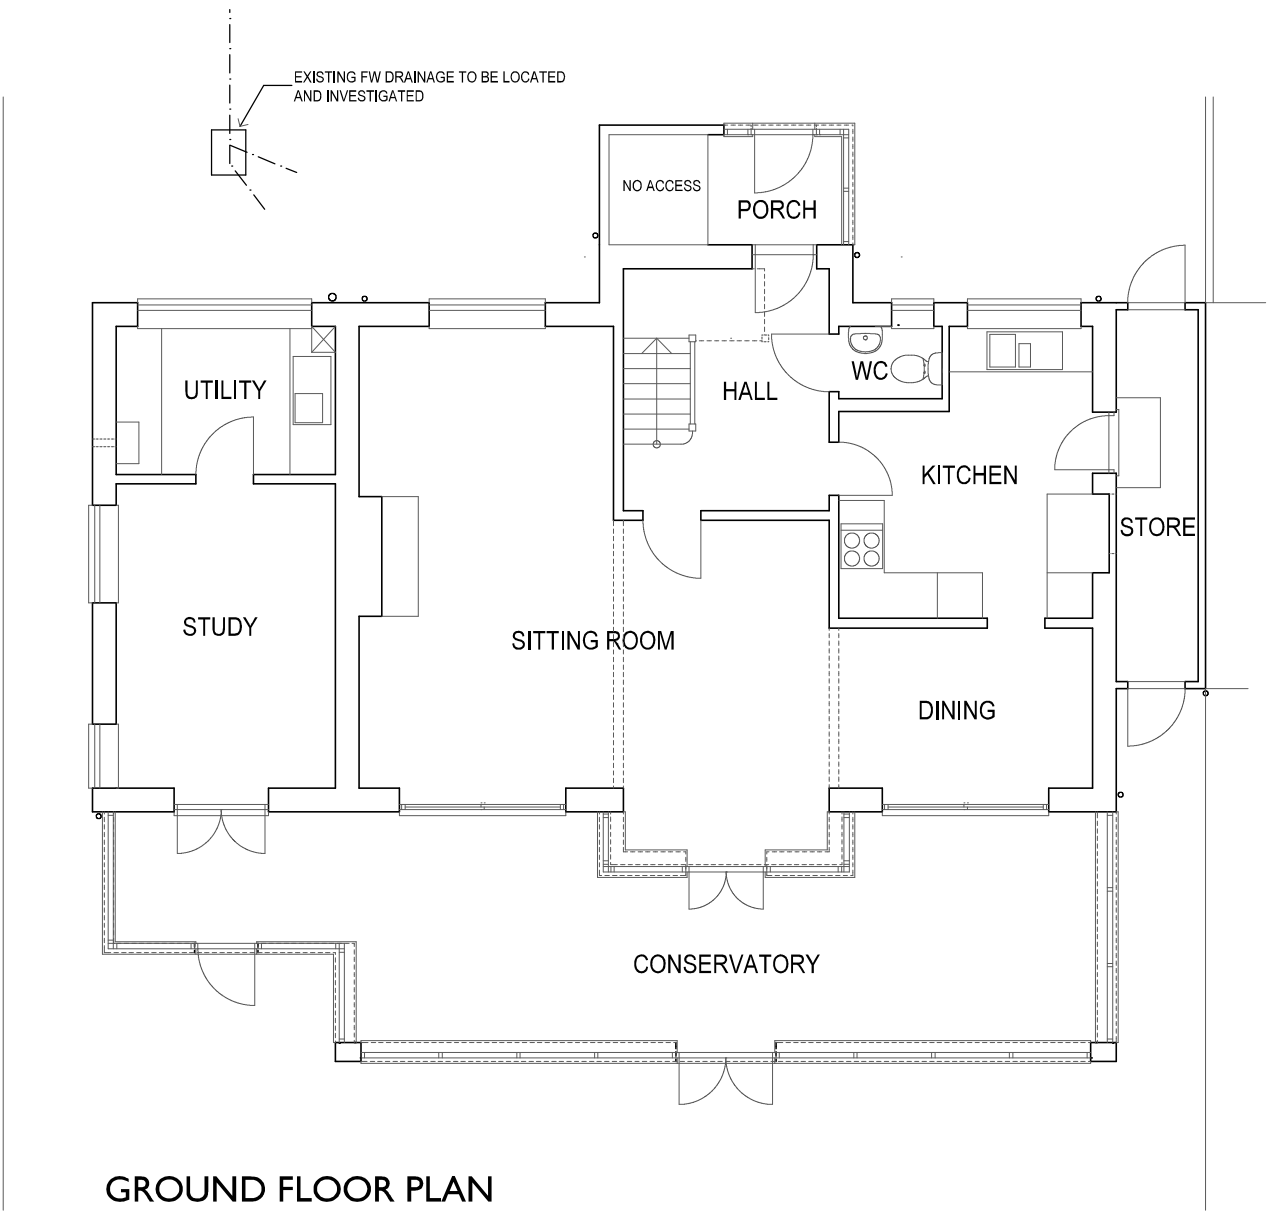

GROUND FLOOR PLAN

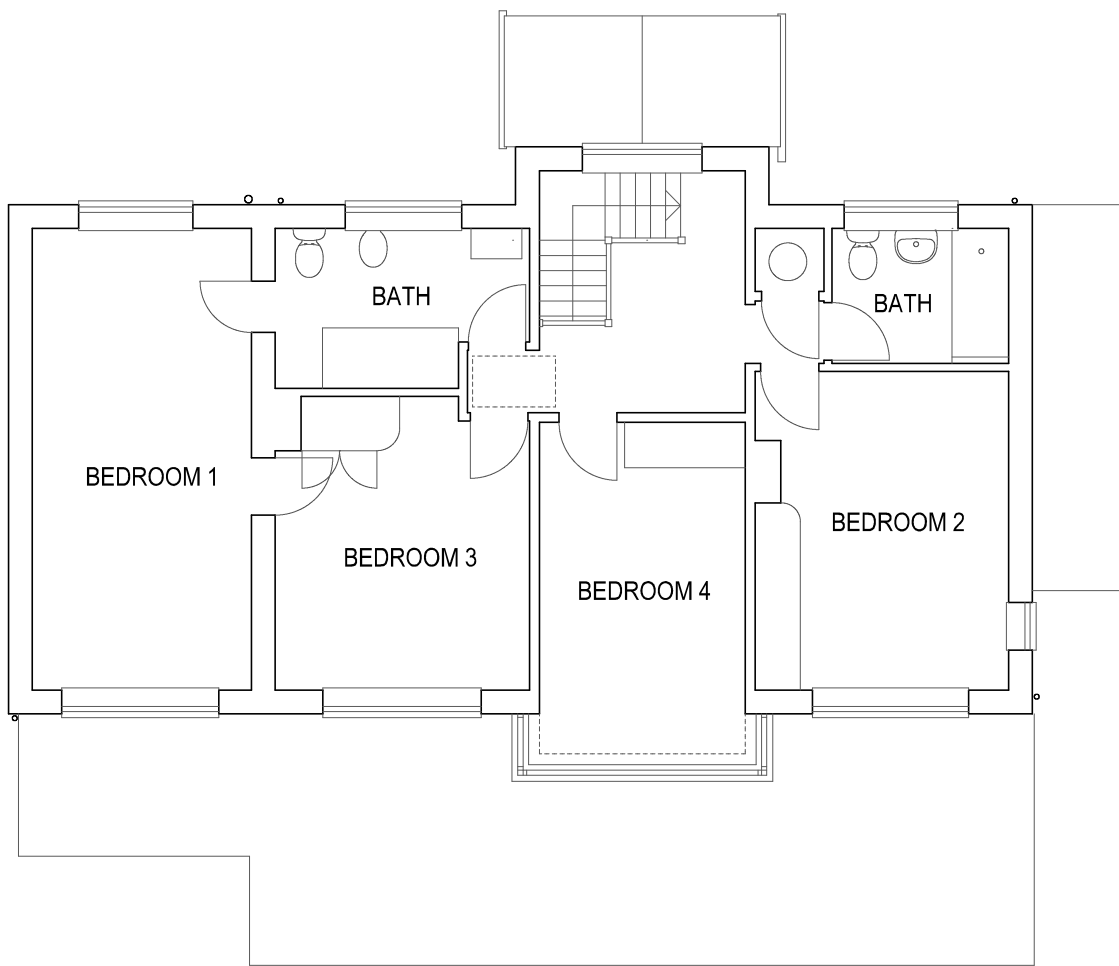

FIRST FLOOR PLAN

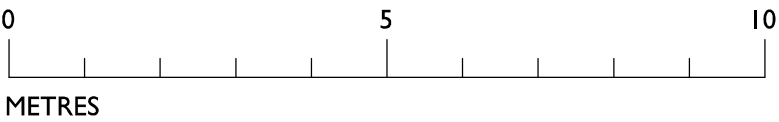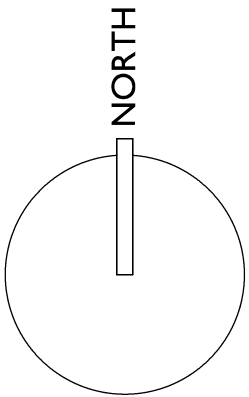

A	17/11/11	EAST ELEVATION AMENDED.
---	----------	-------------------------

Revisions

PROJECT

Proposed Alterations and Extensions
to
44 Southdean Close
Middleton on Sea

DRAWING

Floor Plans and Elevations - as Existing

SCALE DATE DRG No
1:100@A2 Nov 2011 1107/SR02A

Glenn Curran MCIAT

ARCHITECTURAL DESIGN + TECHNOLOGY
THE STUDIO 19 UPPER WEST DRIVE
FERRING WEST SUSSEX BN12 5RG
T 01903 248787 E gc@gcarch.plus.com