




NOTES
WRITTEN DIMENSIONS TO BE TAKEN IN PREFERENCE TO SCALE, AND
ANY DISCREPANCIES RELATING TO THIS PROJECT.
THIS DRAWING IS TO BE READ IN CONJUNCTION WITH ALL OTHER
DOCUMENTS RELATING TO THIS PROJECT.
ANY DISCREPANCIES ARE TO BE REFERRED IMMEDIATELY TO THE
PROJECT DESIGNER.
THIS DRAWING IS COPYRIGHT, AND SHOULD NOT BE USED OR
REPRODUCED WITHOUT PERMISSION
IT IS THE CONTRACTOR'S RESPONSIBILITY TO ENSURE COMPLIANCE
WITH THE BUILDING REGULATIONS.

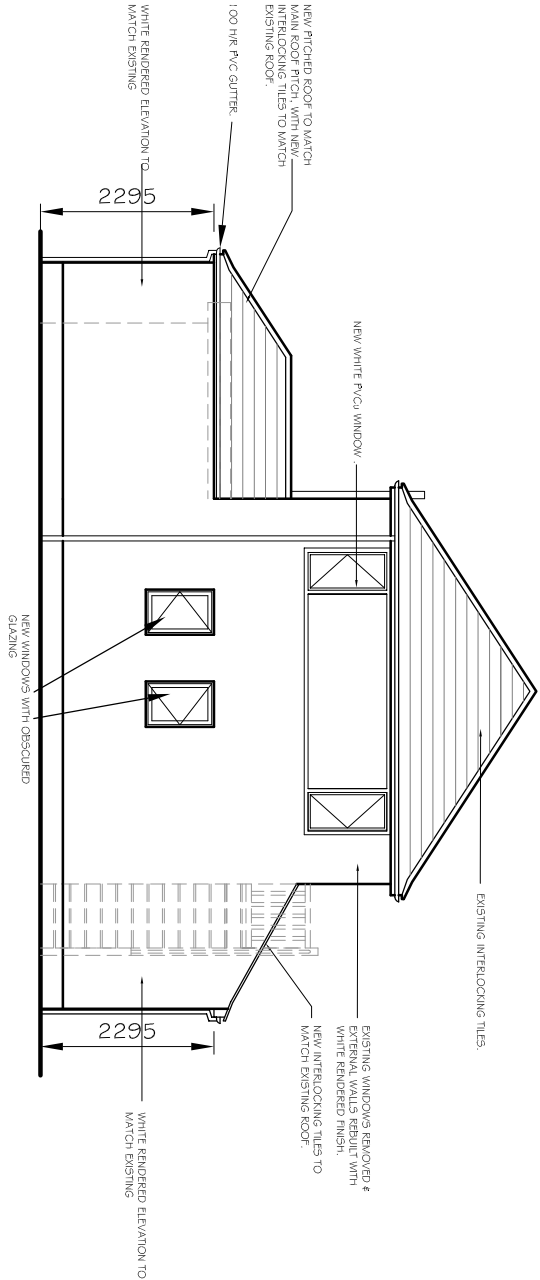


PROPOSED REAR
(SOUTH) ELEVATION

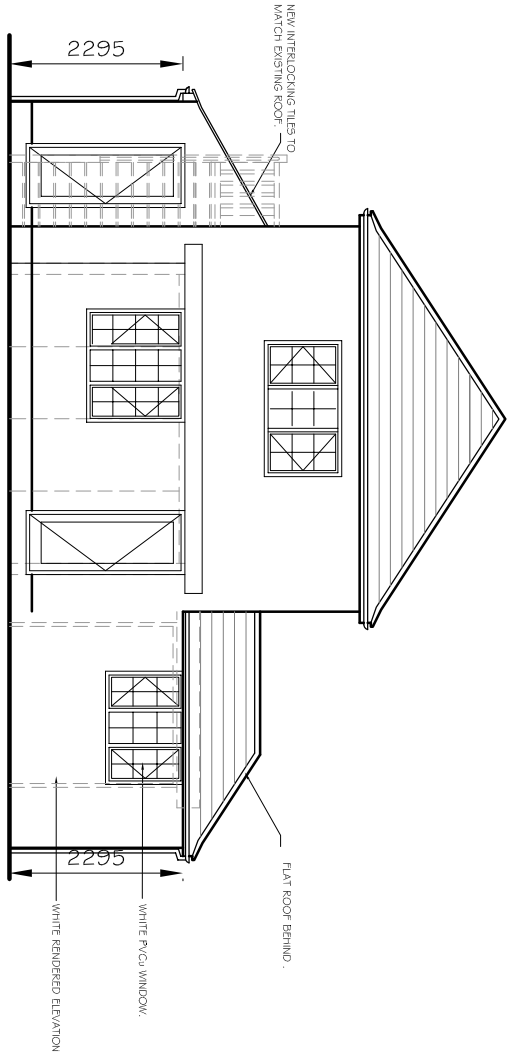

PROPOSED FRONT
(NORTH) ELEVATION

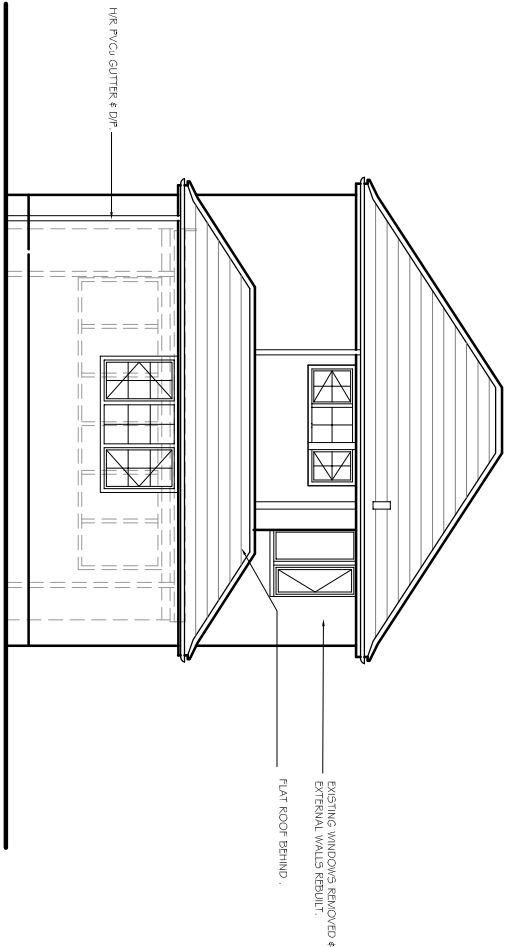

PROPOSED SIDE
(WEST) ELEVATION

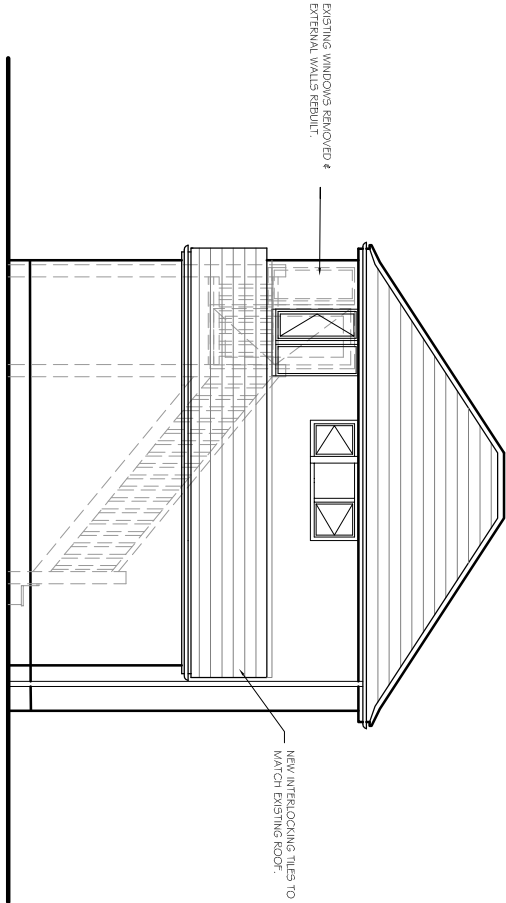

PROPOSED SIDE
(EAST) ELEVATION

CLIENT

MR & MRS J LUNT

PROJECT

41 SEA WAY
MIDDLETON ON SEA
WEST SUSSEX

SCALE

1:100 @A3

DRAWN BY

AP

DATE

JULY 17

DWG NO 688/SK03

REV. A

21.09.17
DATE



Unit 3b Woodhorn Business Centre
Woodhorn Lane
Oving Chichester
West Sussex PO20 2BX
Tel 01243 774764
www.sloaneandbrown.co.uk