



FRONT (WEST)




SIDE (SOUTH)



REAR (EAST)


NB. FIRST FLOOR REAR WINDOWS
TO BE OBSCURE GLAZED & FIXED SHUT
WITH OPENINGS 1.75m ABOVE FLOOR
LEVEL AND LIMITED OPENING
TO BATHROOM WINDOW.

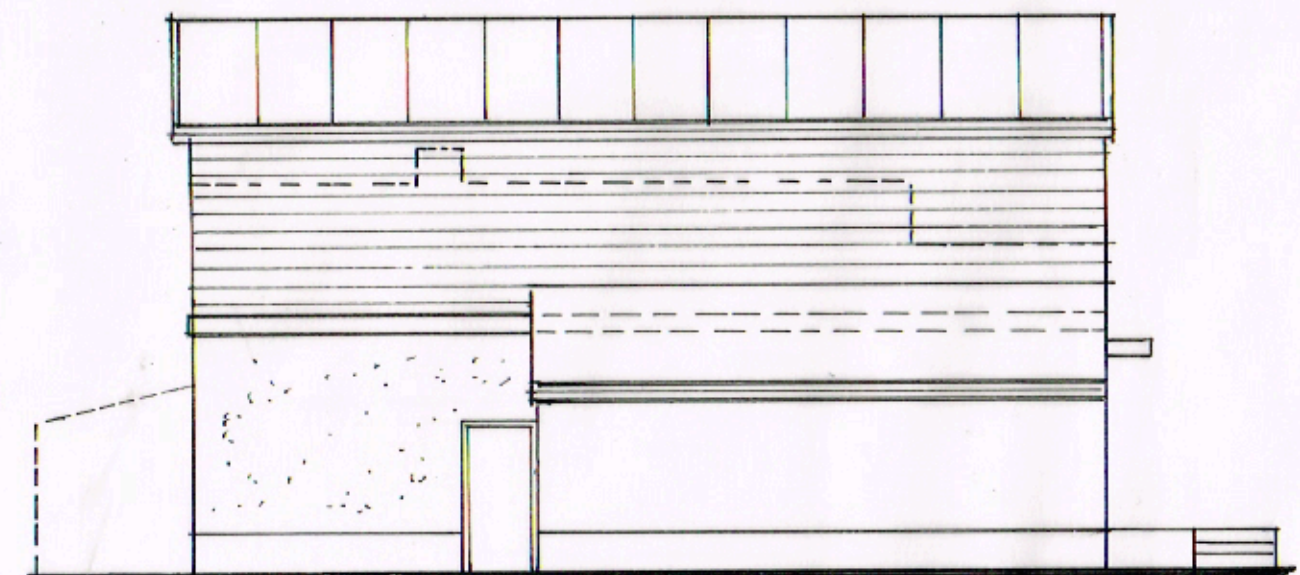

SIDE (NORTH)

PROPOSED ELEVATIONS

SCALE 1:100 @ A3

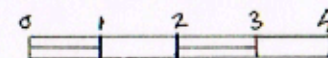

REV: 24/10/2018
AMENDMENTS TO REAR WINDOWS

PROJECT: Proposed Loft Conversion (First Floor)
and Alterations

DRAWING: Proposed Elevations
SCALE: 1: 100

ADDRESS: 3 Alleyne Way, Elmer Sands,
Bognor Regis, West Sussex PO22 6JZ

CLIENT: Steve Hayward
TELE: 07979530095