

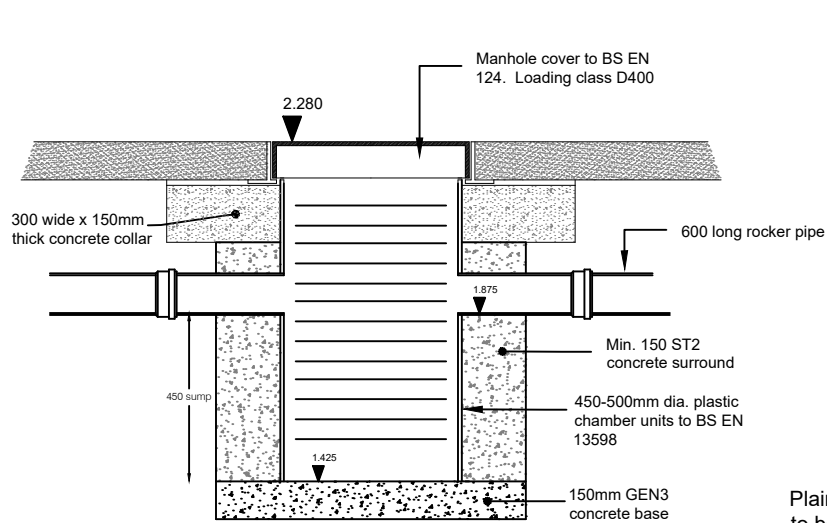


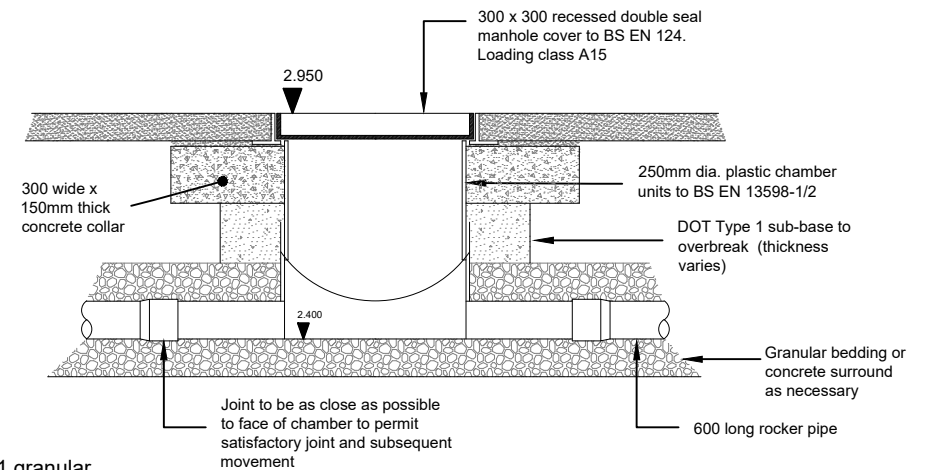


Shallow Silt Trap Inspection Chamber Detail
(for use in areas subject to vehicular traffic)

Plain concrete class ST2 to be separated at each joint with an approved compressible material.

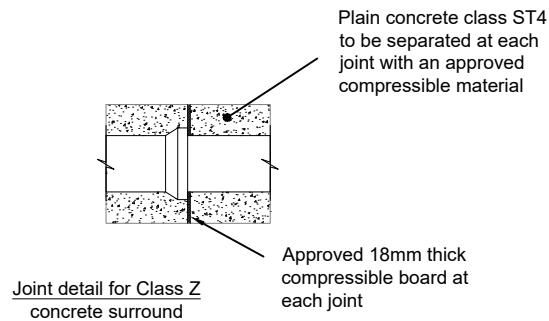


Shallow Foul Access Chamber Detail
Type 4 (for use in internal areas)

Type 1 granular sub-base to formation

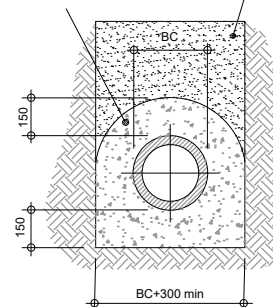

CONCRETE SURROUND (CLASS Z)

To be used where cover to crown of pipe is less than 600mm under soft landscaped areas, less than 900mm under footpaths and less than 1200mm under vehicular areas

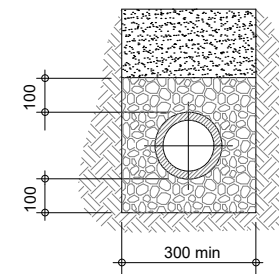

GRANULAR SURROUND (CLASS S)

To be used where cover to crown of pipe is greater than 600mm under private soft landscaped areas, 900mm under footpaths and 1200mm under vehicular areas. Concrete bed and surround to be used elsewhere

						Client James Baderman		Title Drainage Construction Details			
						Project Ancton Barn, Ancton Lane, Middleton-on-Sea					
Notes						Scale NTS		At original A4	© Robert Clark Associates Ltd		
						Drawing Number 2107/C1		Revision -			
-	Original			RC	26.3.21						
Rev.	Description	App.	Chk.	Drn.	Date						