



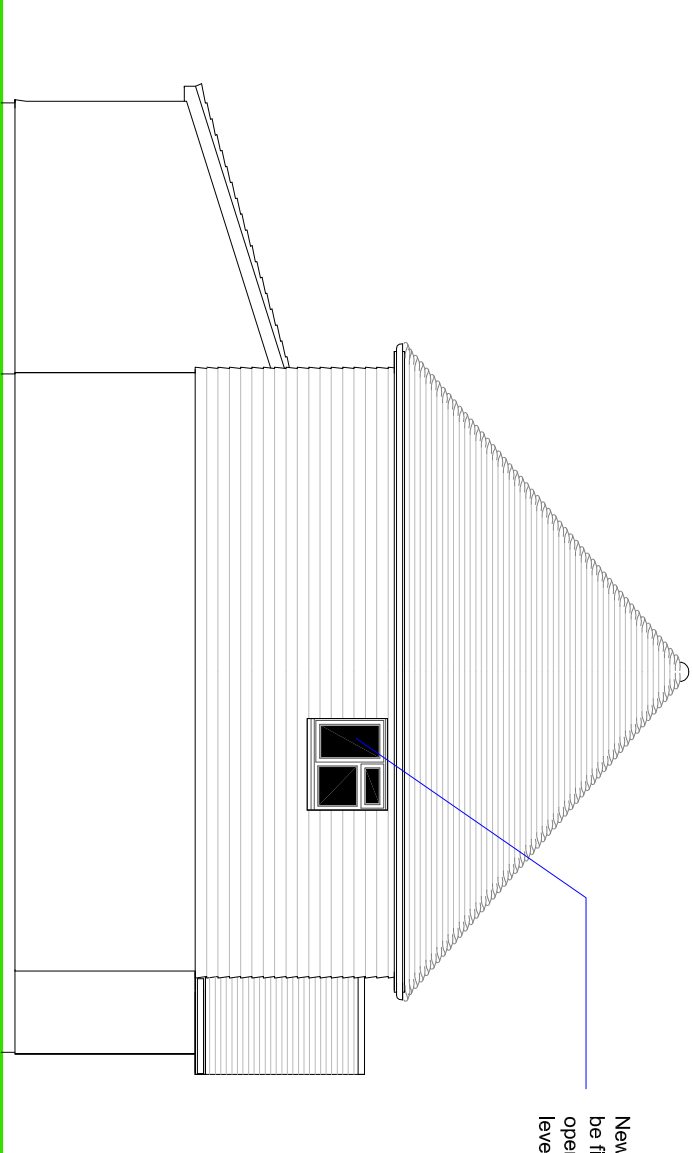

New first floor side facing window to be fitted with obscure glass with no openers below 1.7 metres from floor level.

SIDE ELEVATION

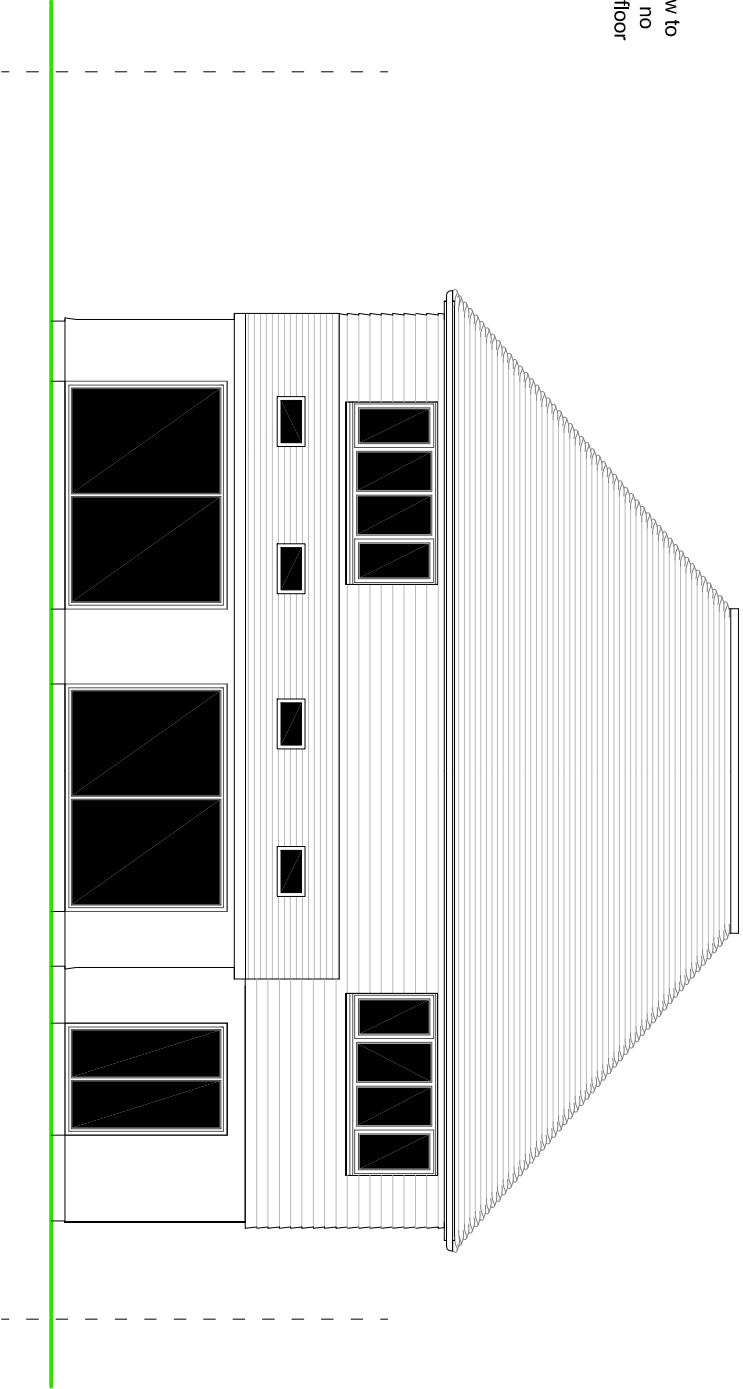


FRONT ELEVATION

NOTES


ROOF - Plain concrete tiles to main pitched roof, 'Sandloft 20/20' interlocking plain tiles to rear extension to match.

WALLS - Mixture of painted render with cement based 'New England' style boarding above.

WINDOWS/DOORS - White framed PVC double glazed units.

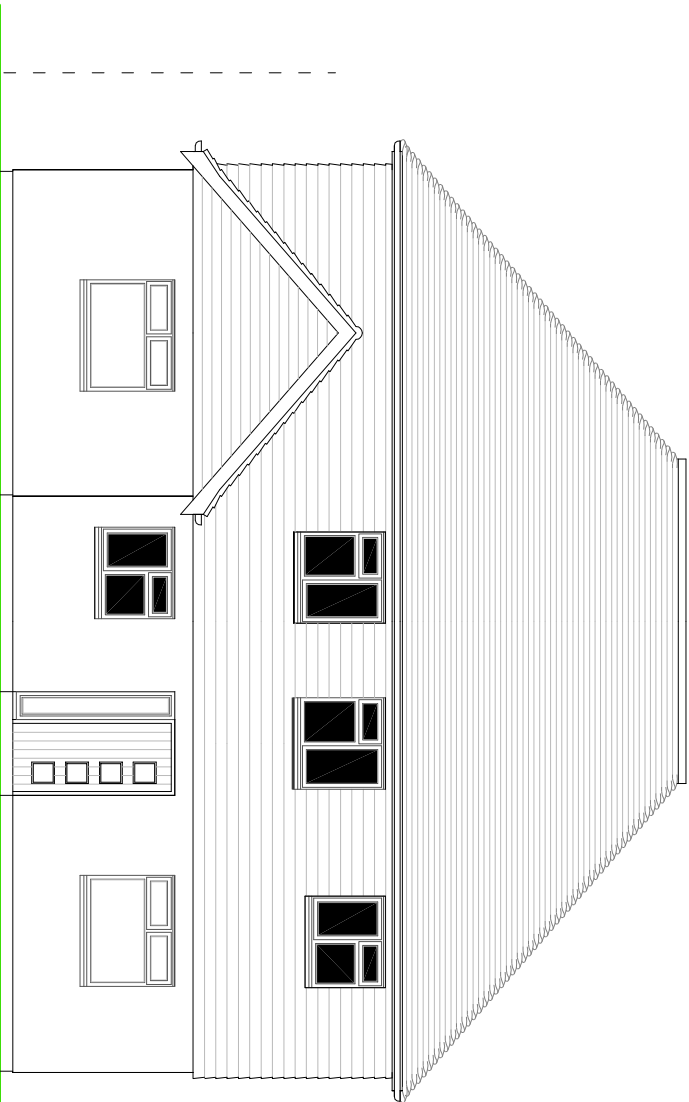

REAR ELEVATION

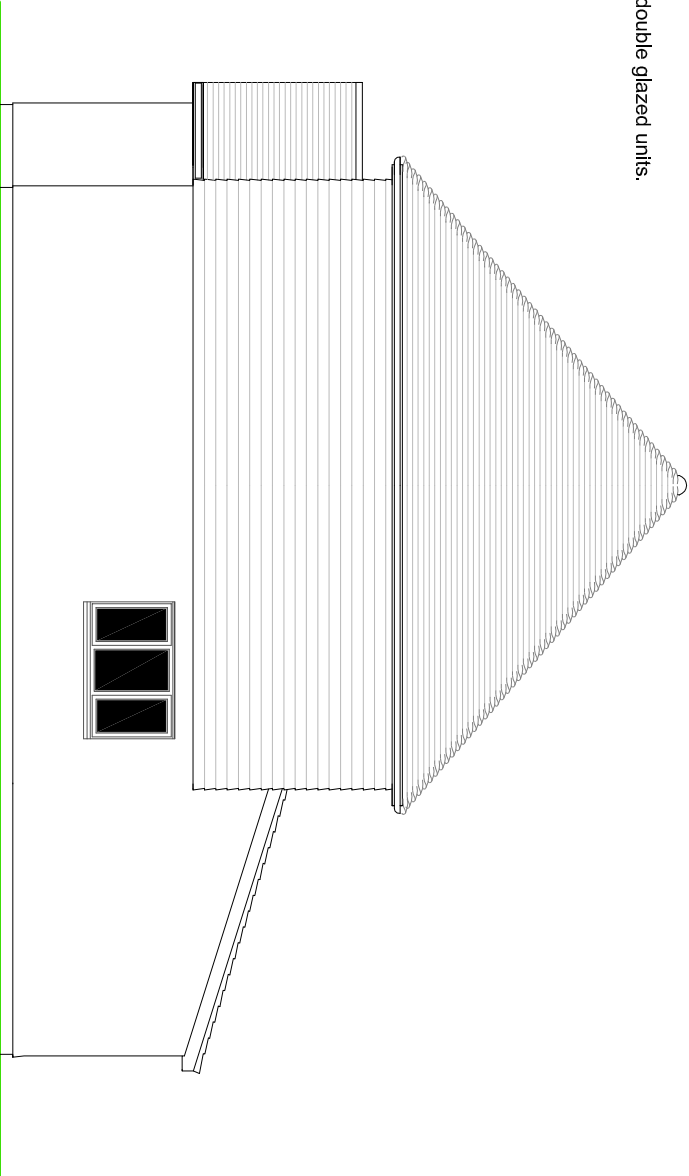

SIDE ELEVATION



PROPOSED ELEVATIONS

SUSSEX BUILDING CONSULTANCY LIMITED

22 TUDOR CLOSE, MIDDLETON ON SEA,
BOGNOR REGIS, WEST SUSSEX.

SCALE - 1/100 REV - A DATE - 18/12/2020



partner
LABC

3 NORTHCOTE ROAD
PO21 5LZ
TEL - (01243) 861379