
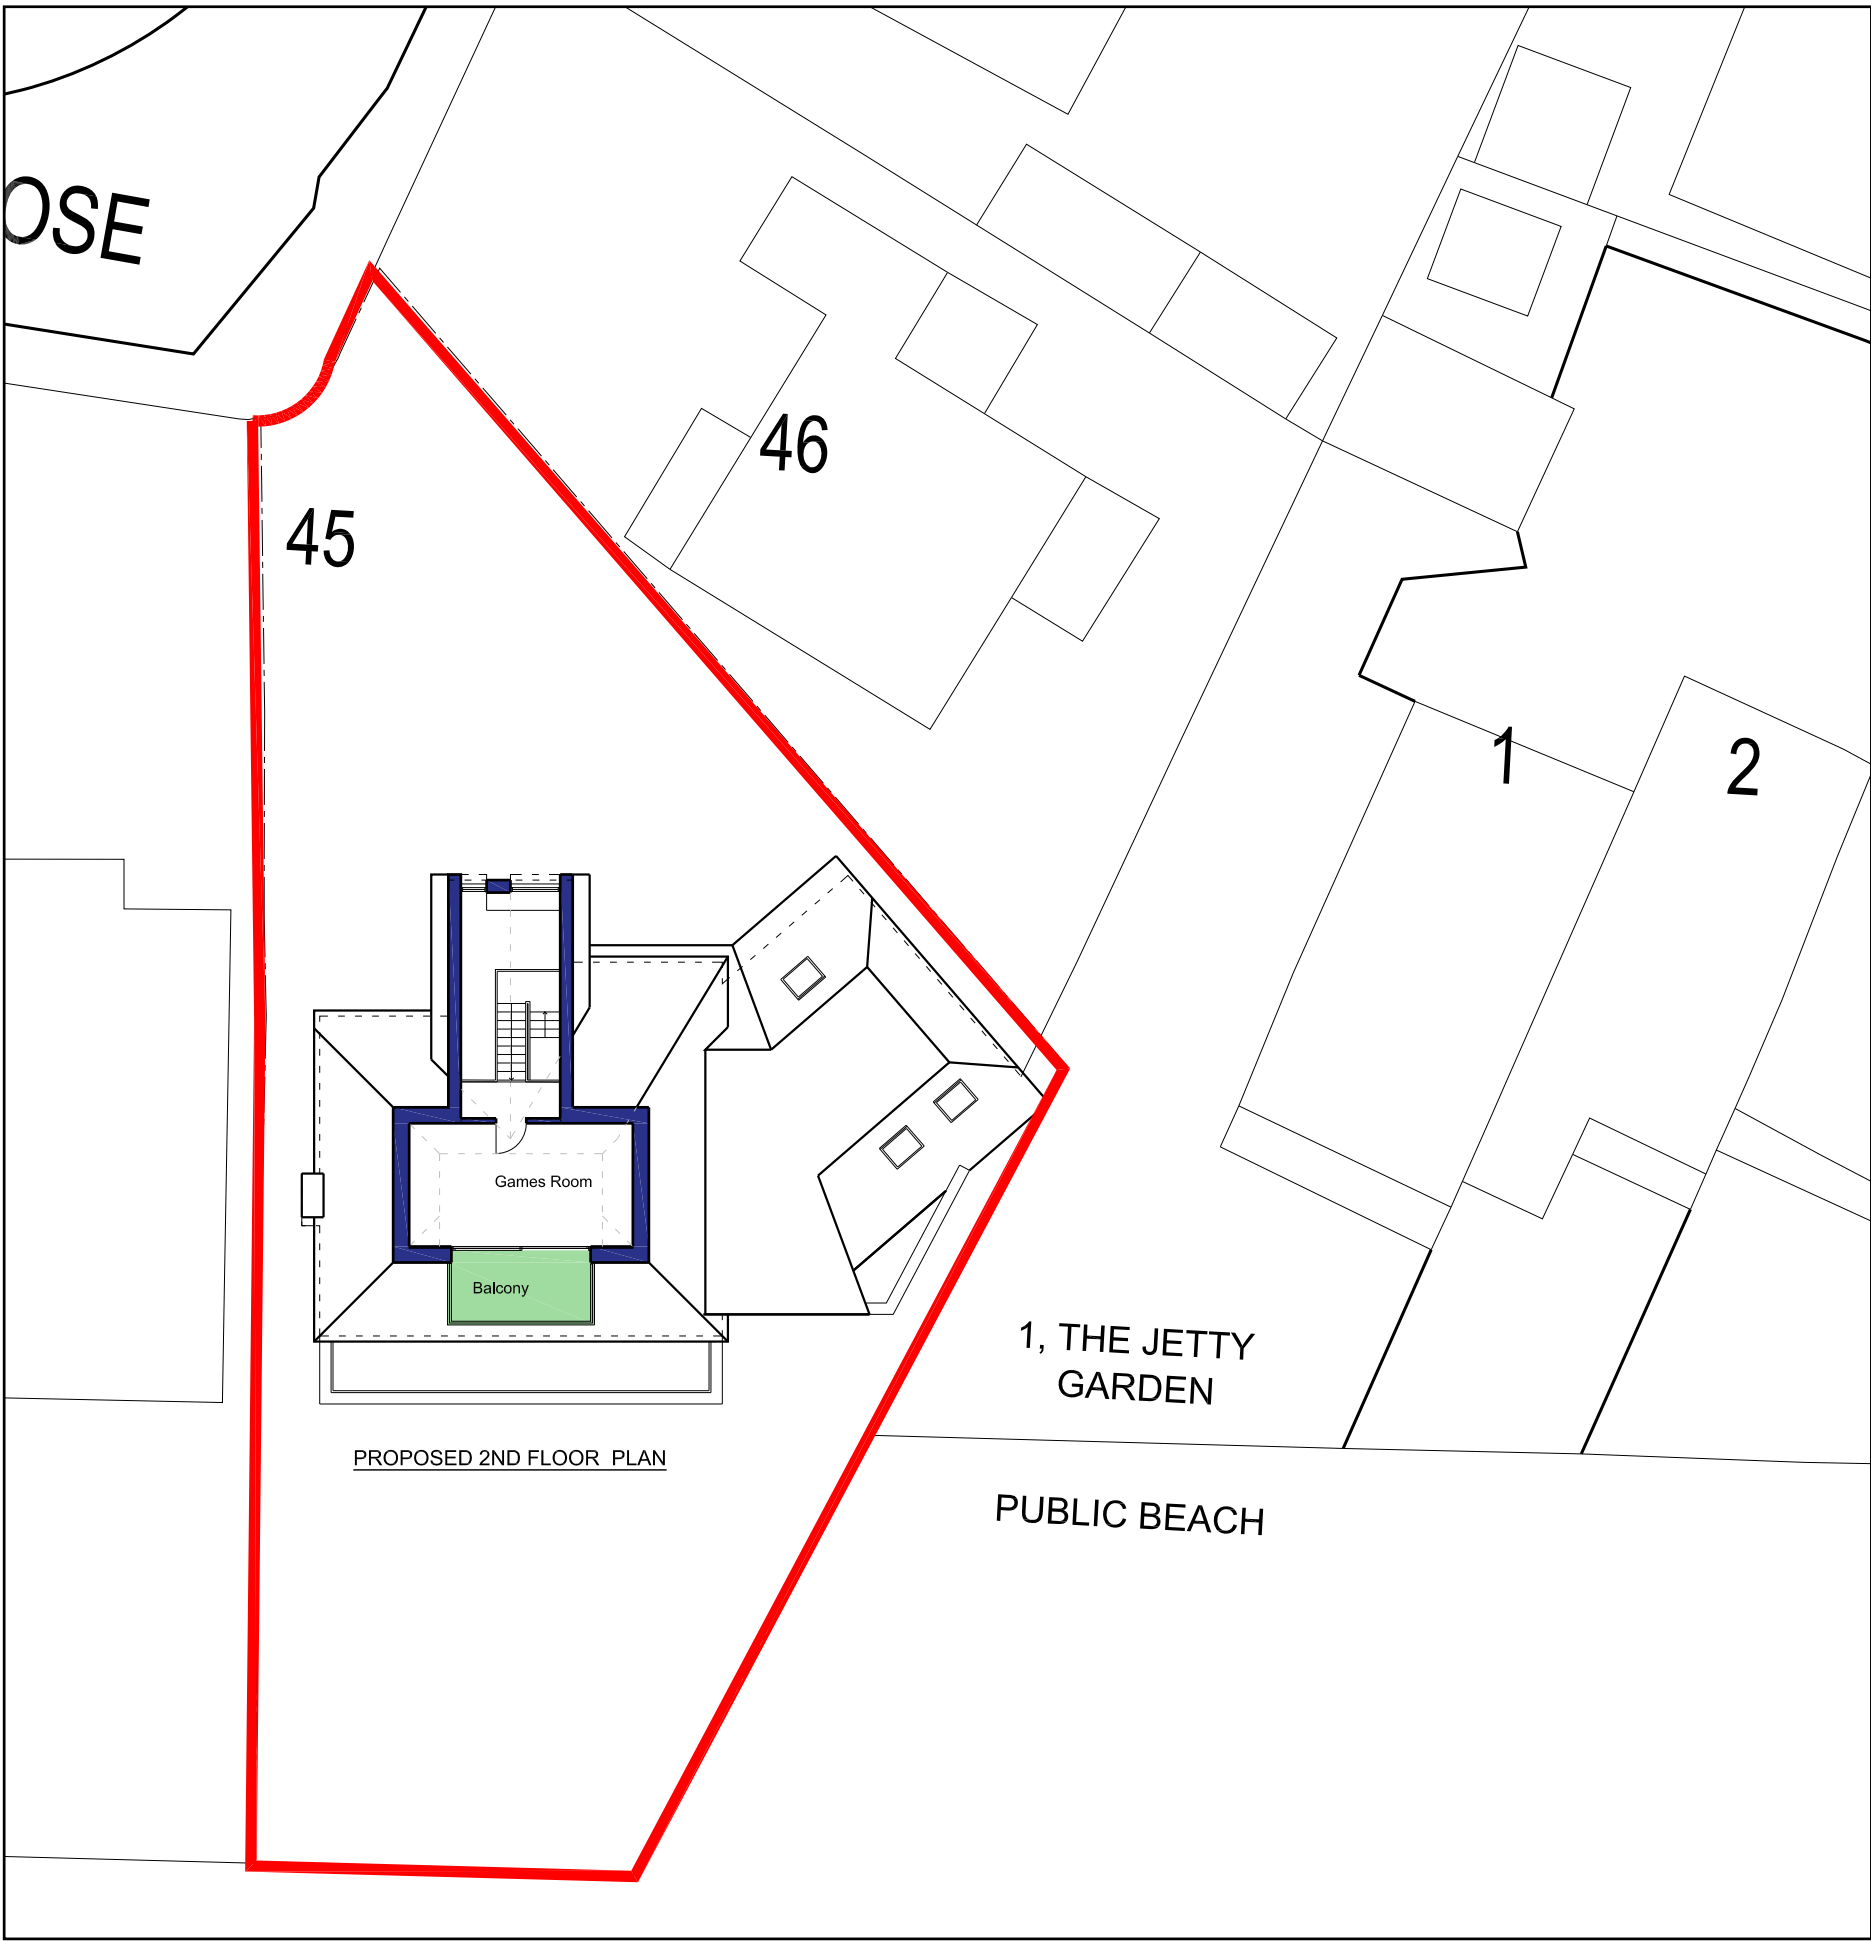
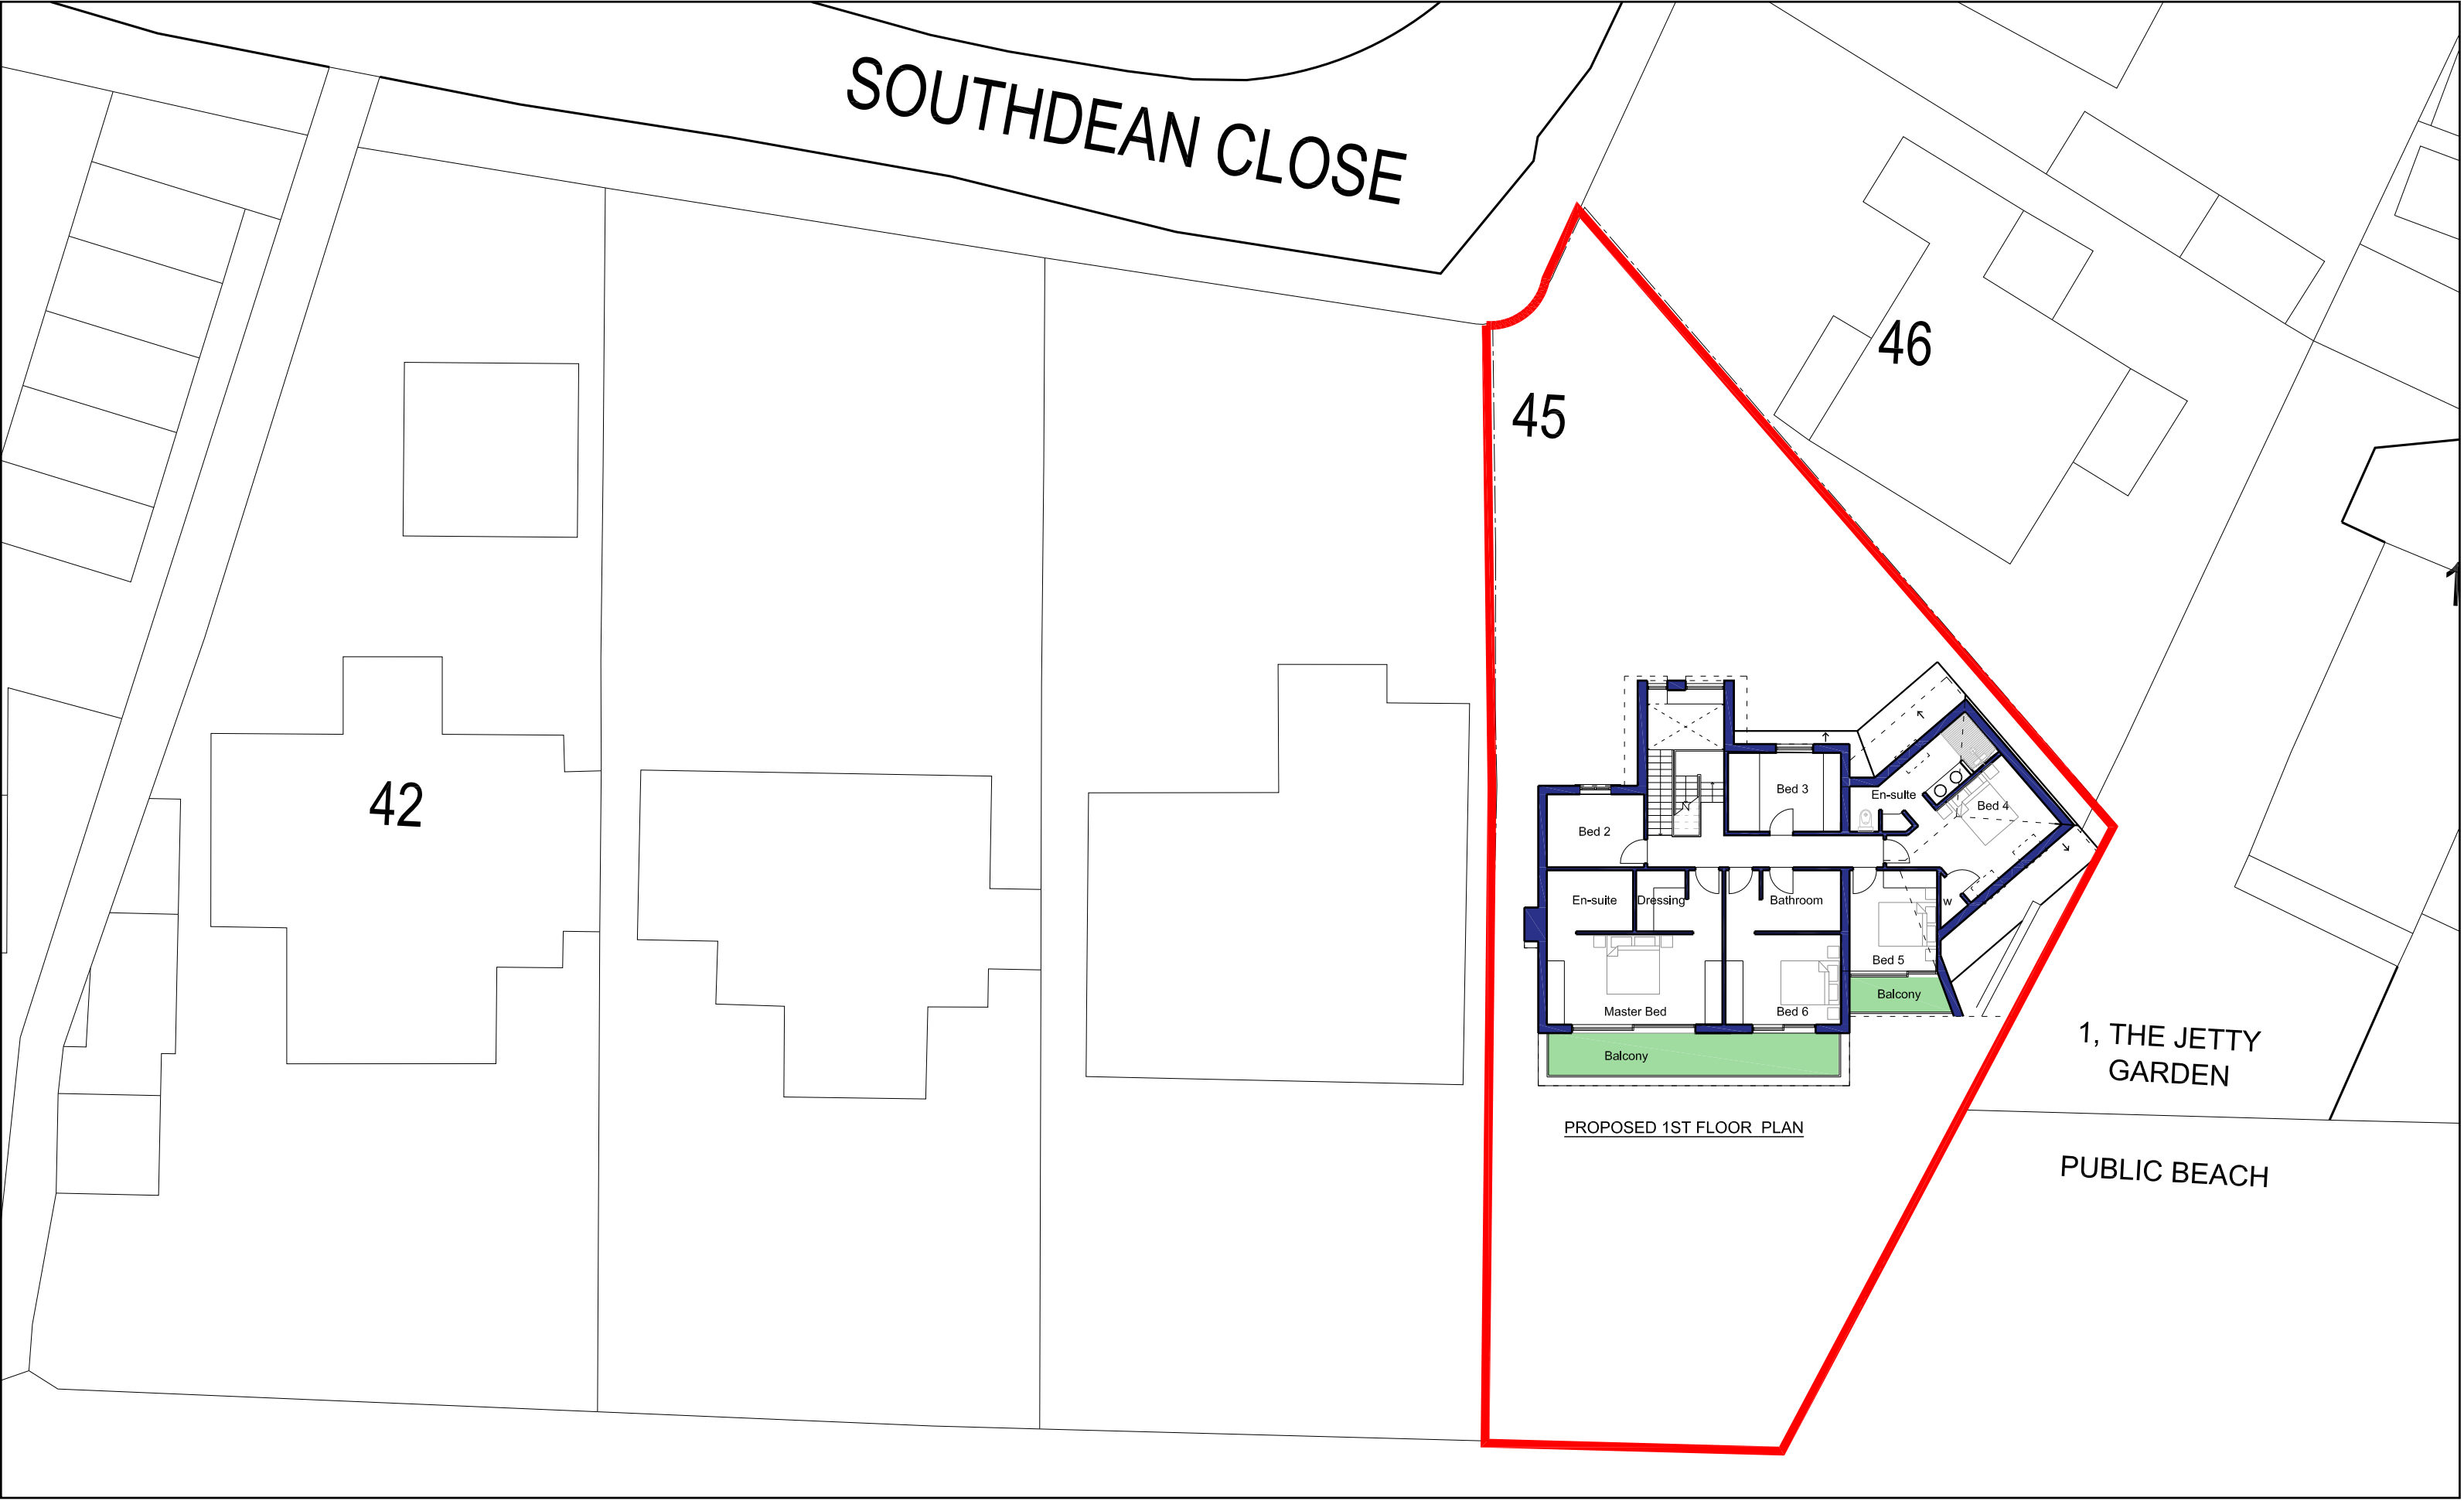


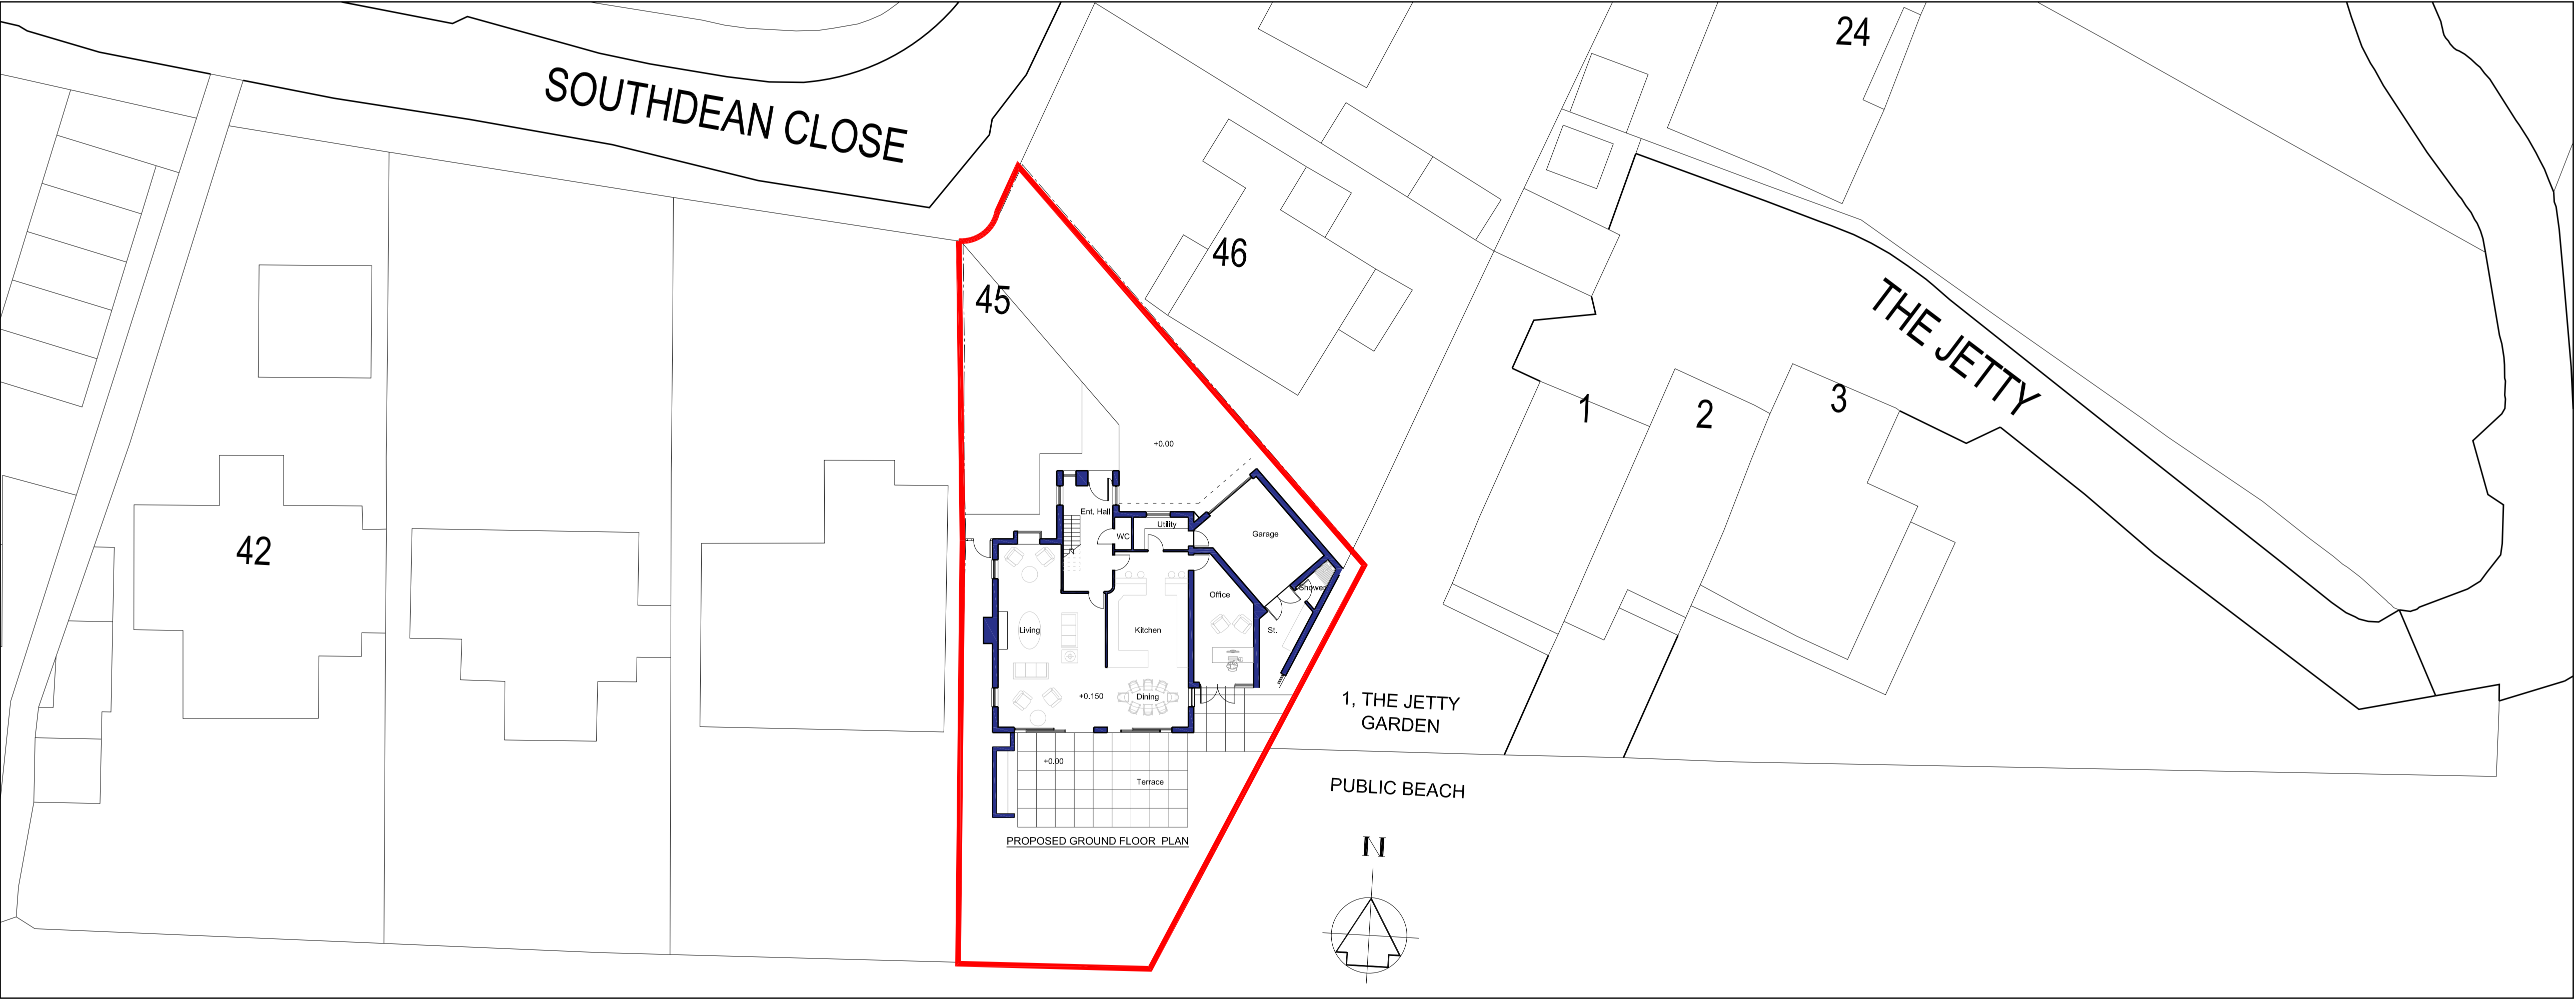

Revisions: