
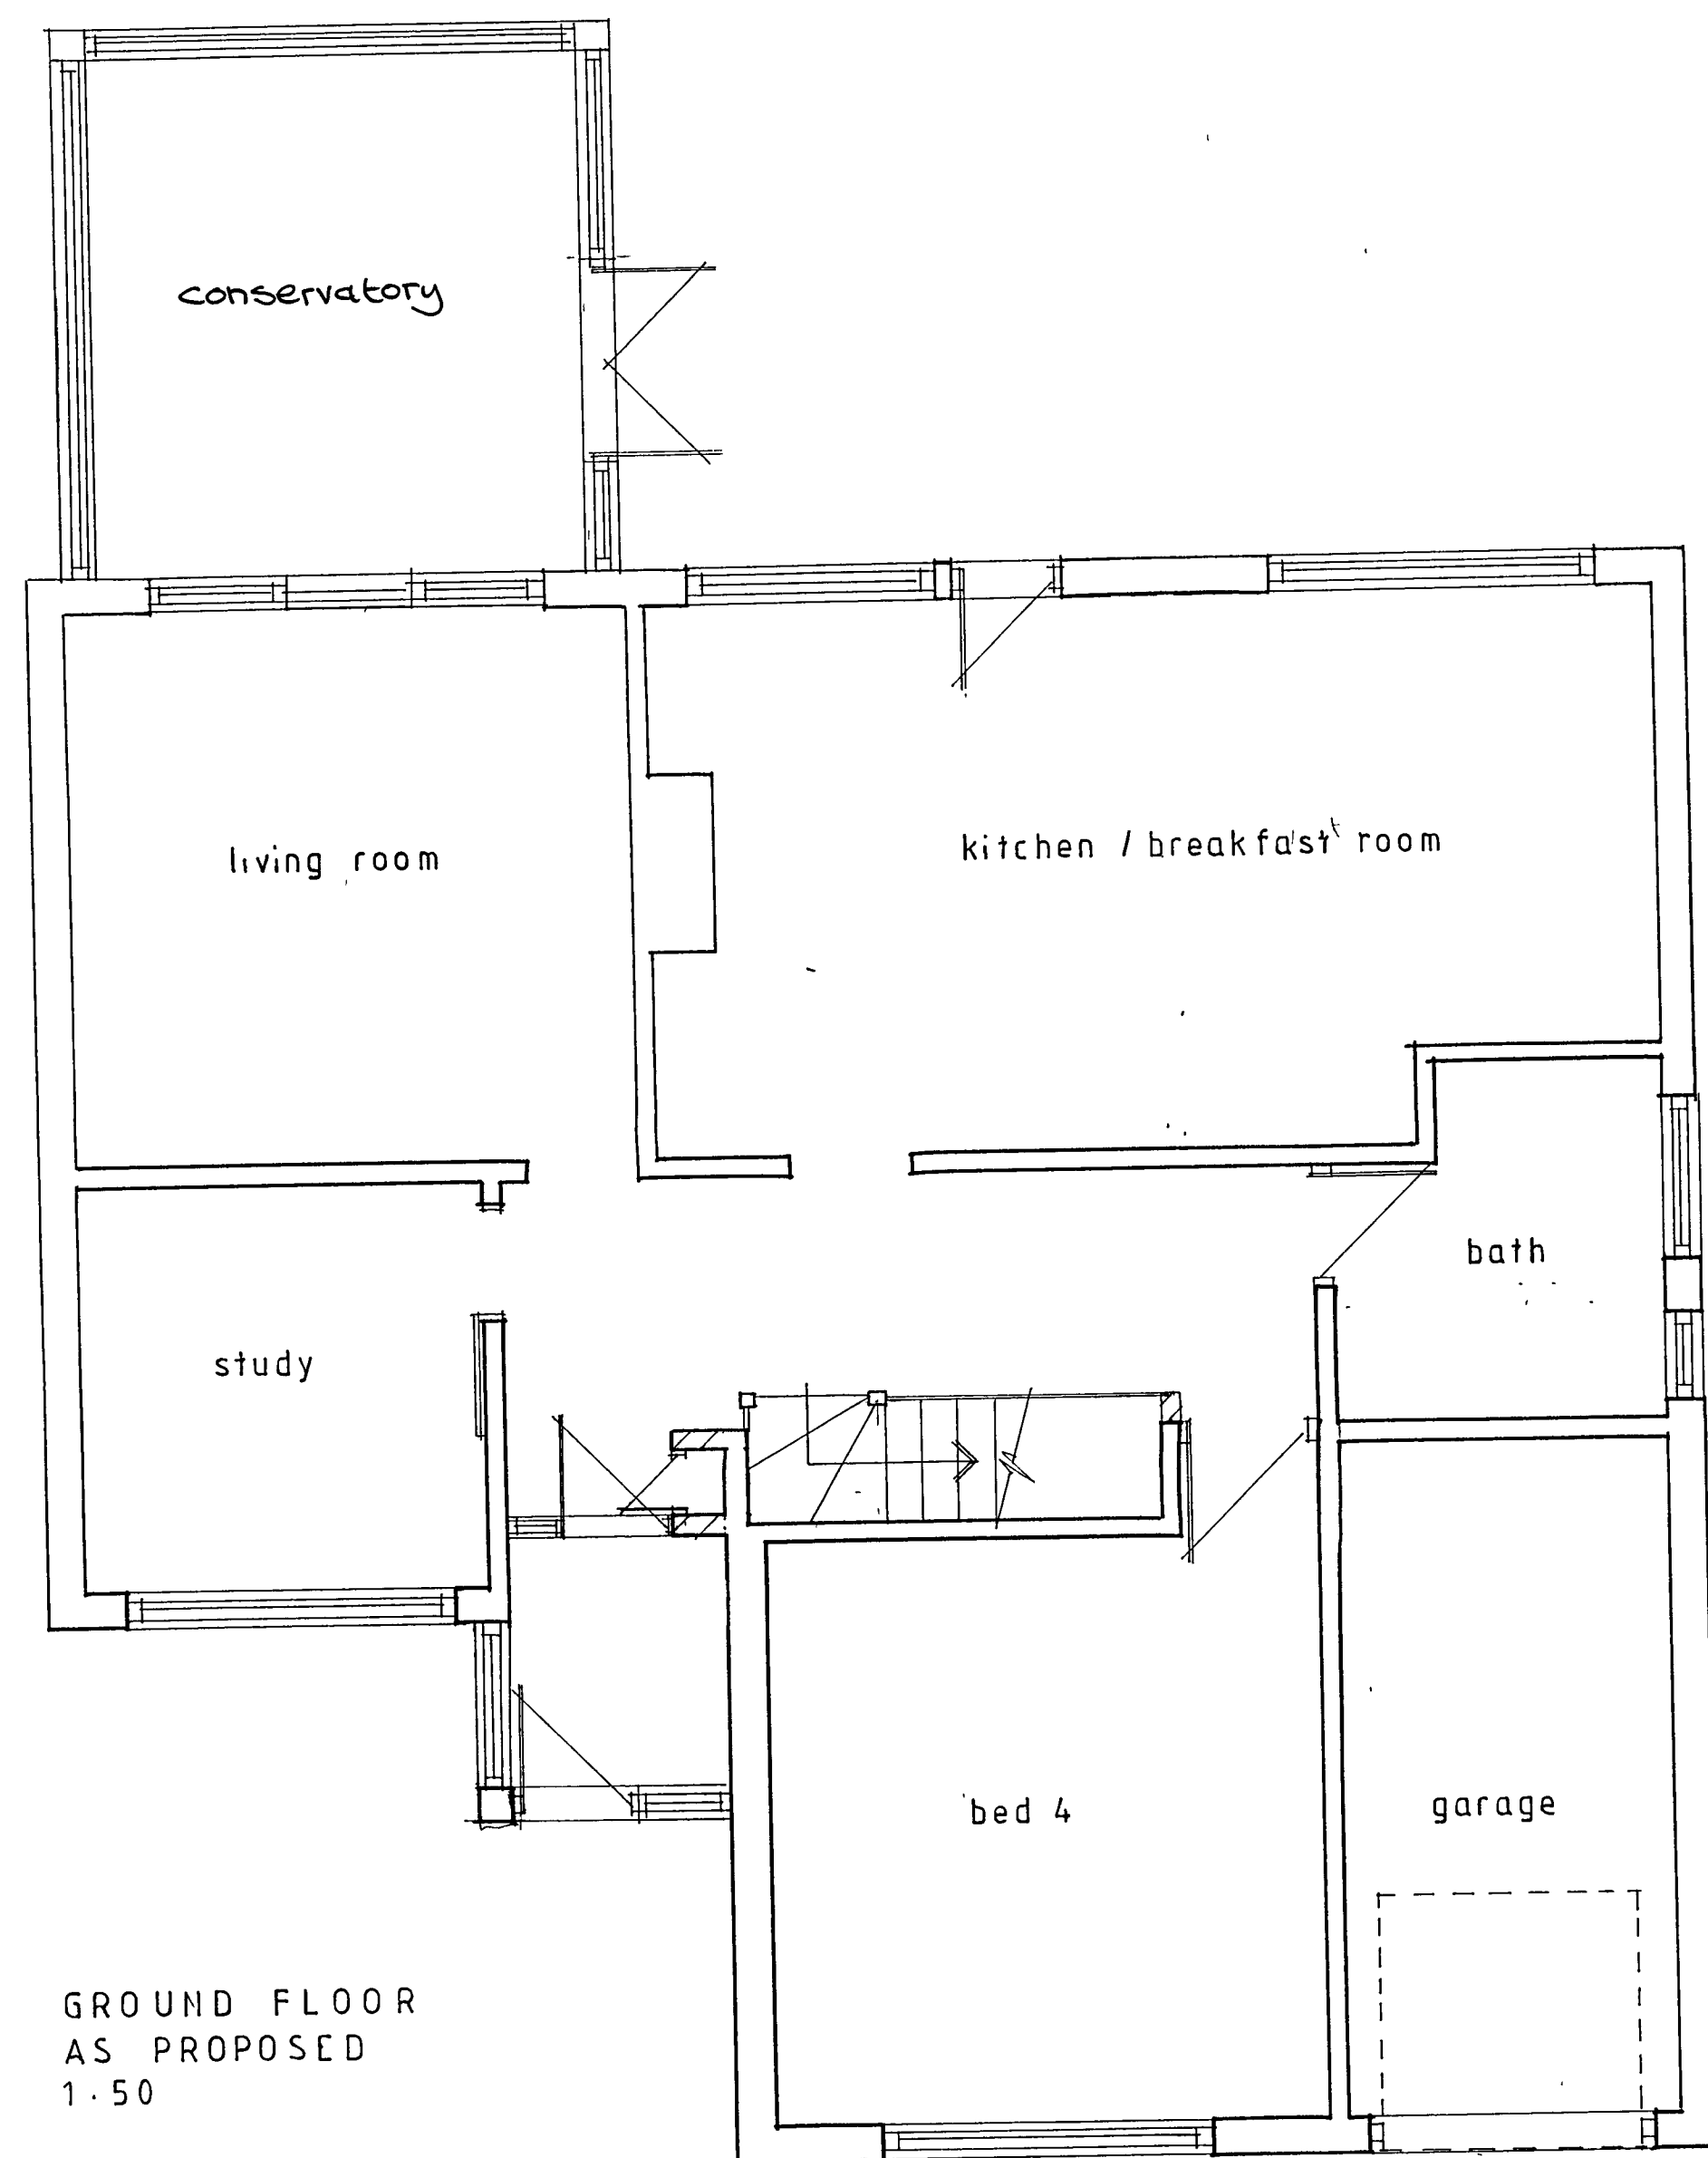
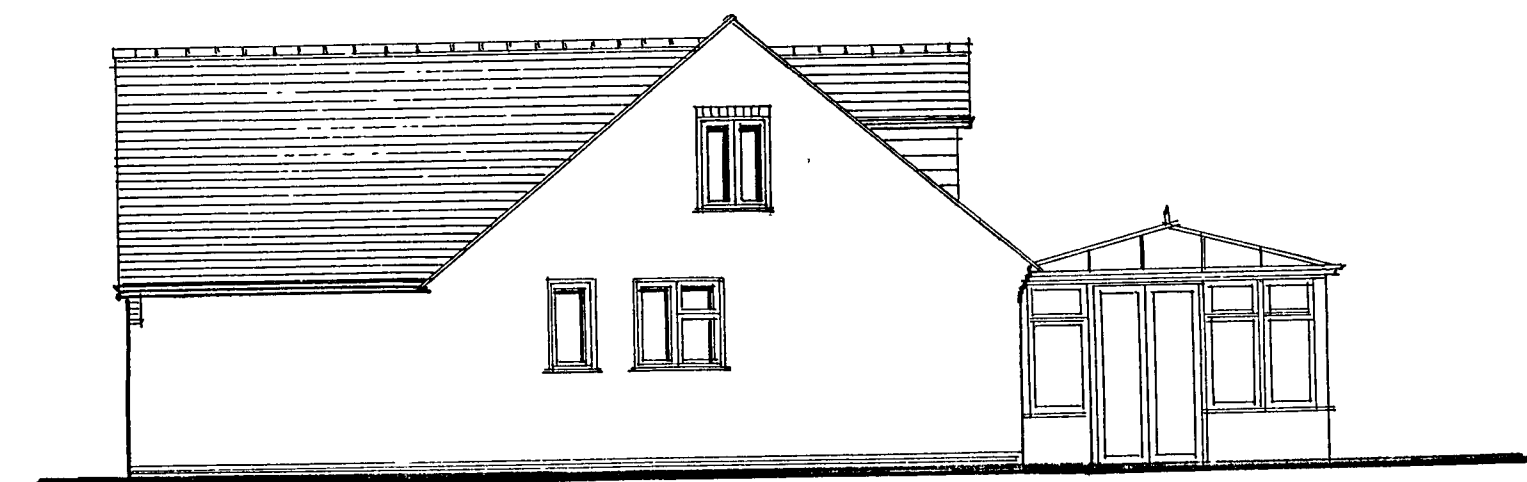


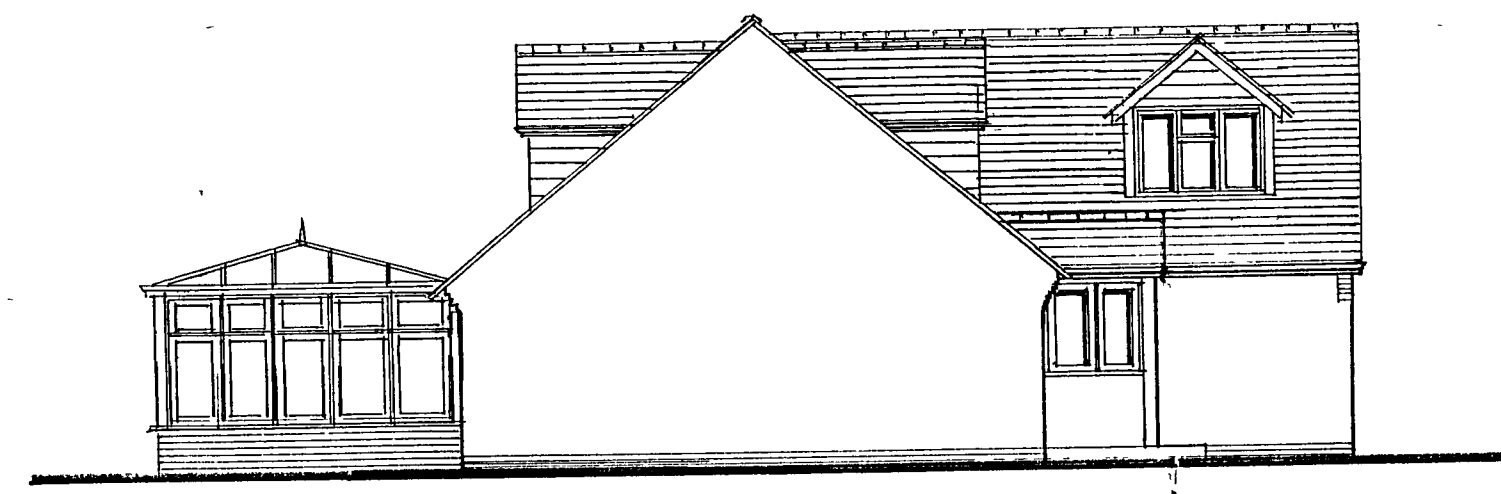

ELEVATIONS AS PROPOSED
1.100