

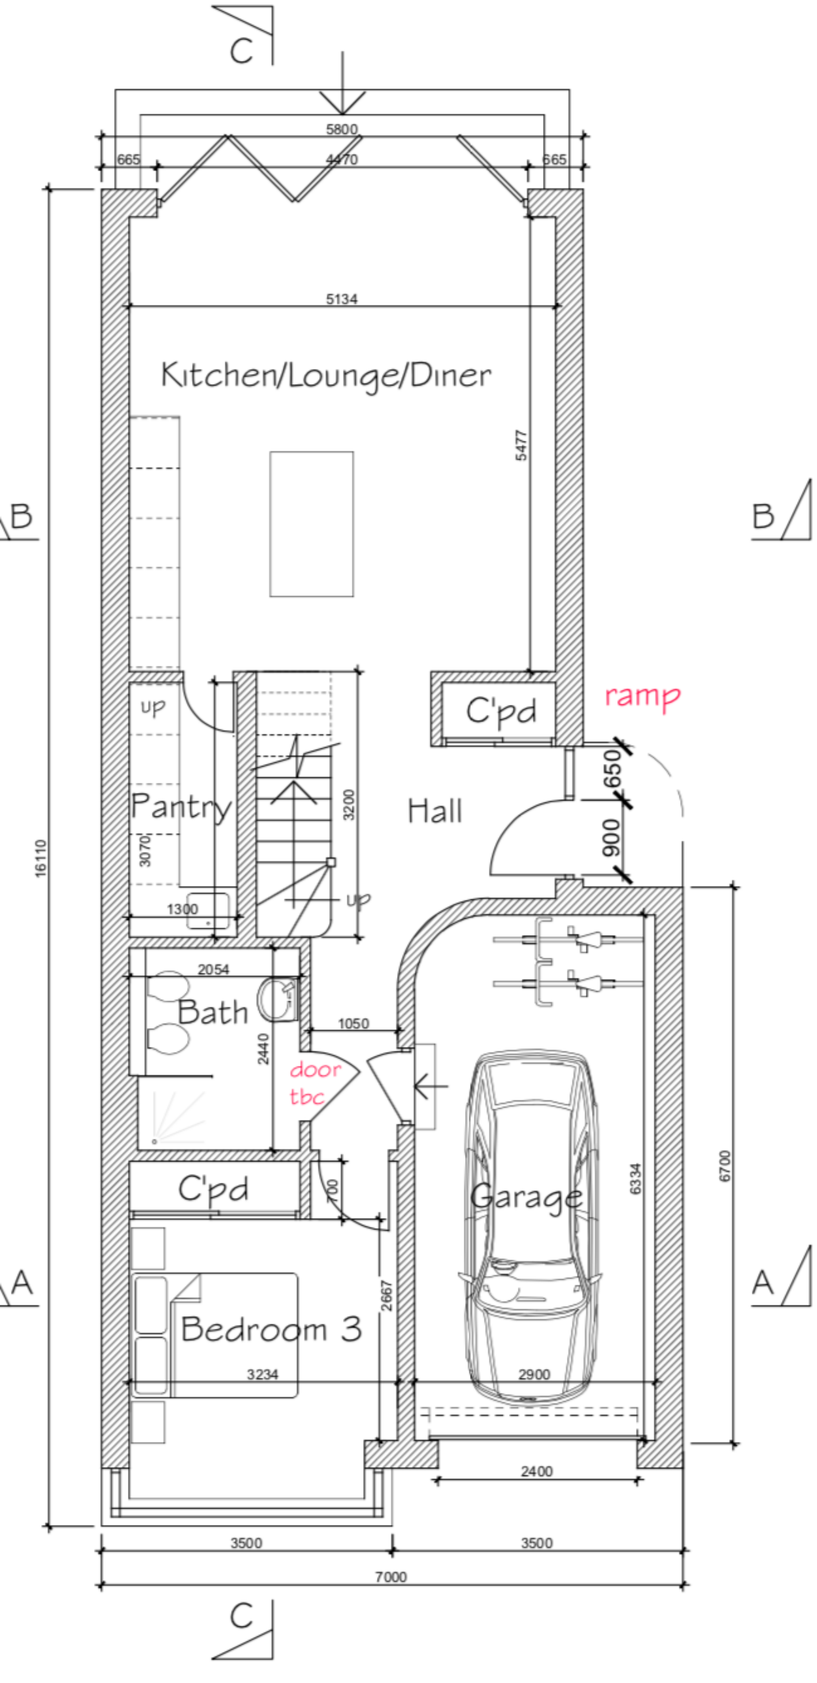


PROPOSED GROUND
FLOOR PLAN @ 1:100

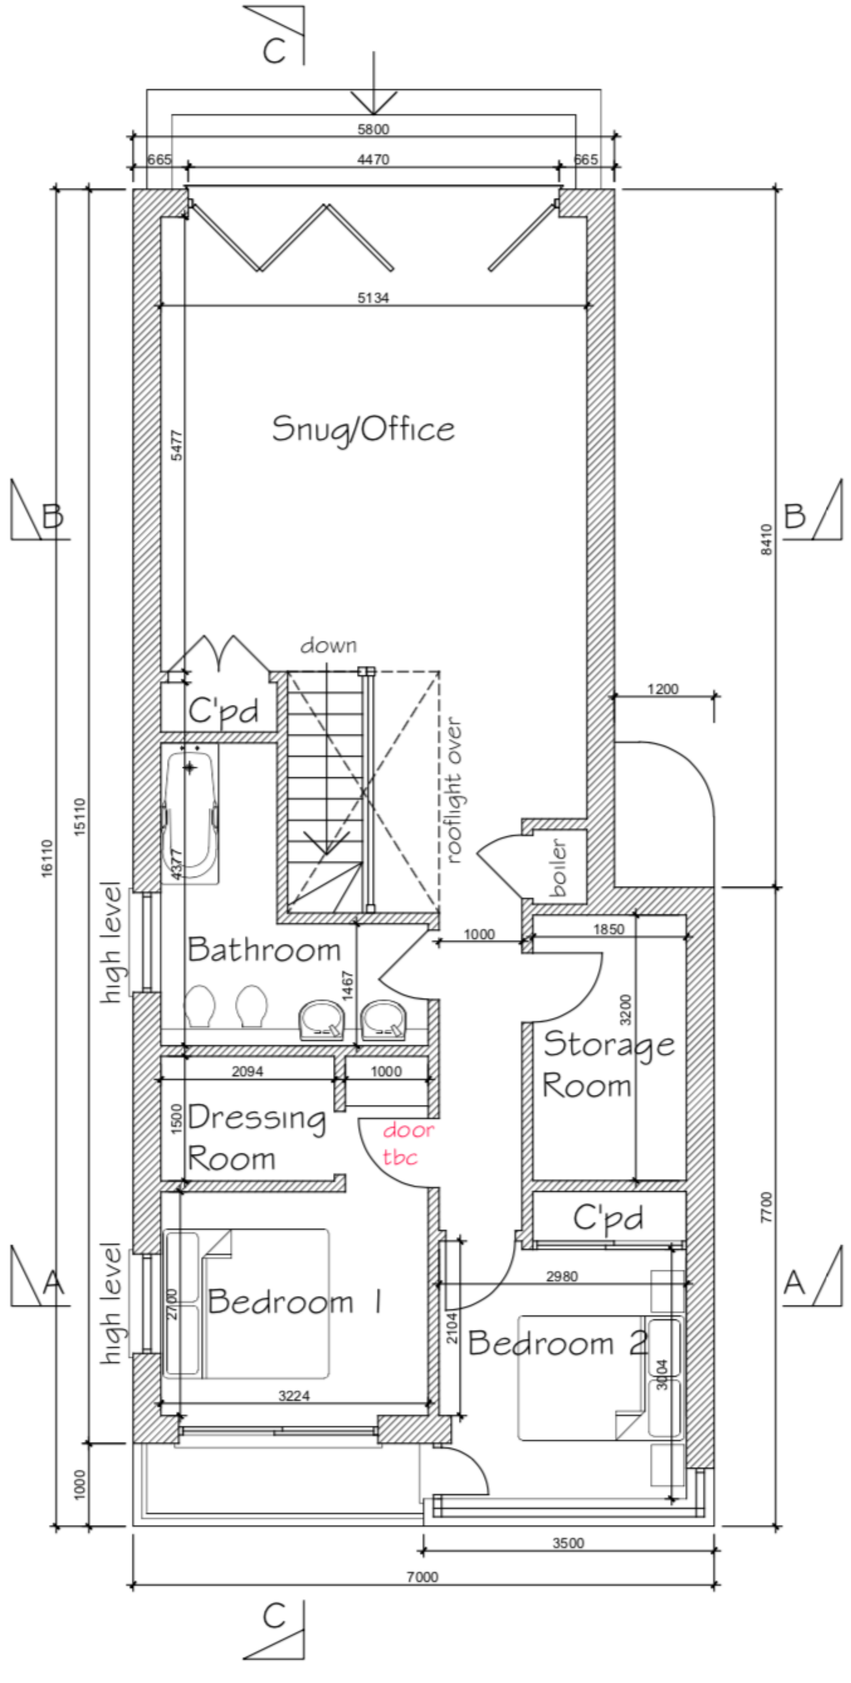

PROPOSED FIRST
FLOOR PLAN @ 1:100

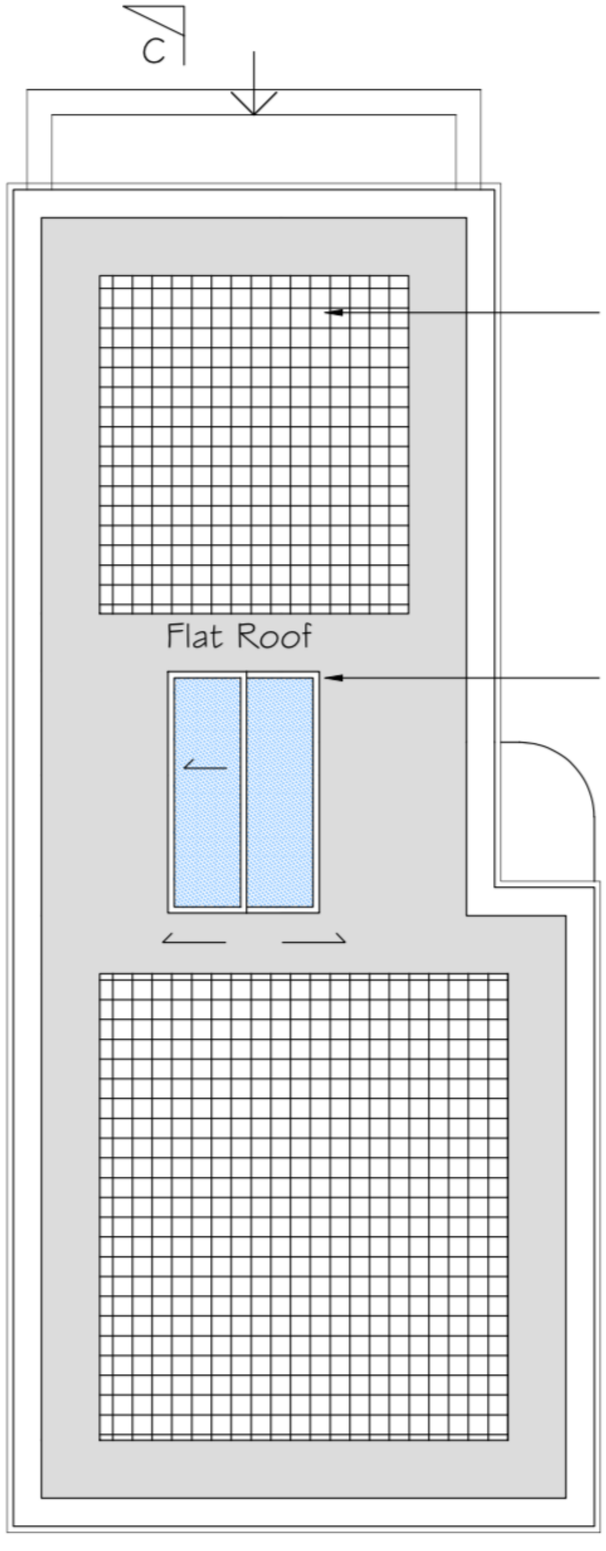

PROPOSED ROOF
PLAN @ 1:100

ARUN DISTRICT COUNCIL M/108/18/NMA