




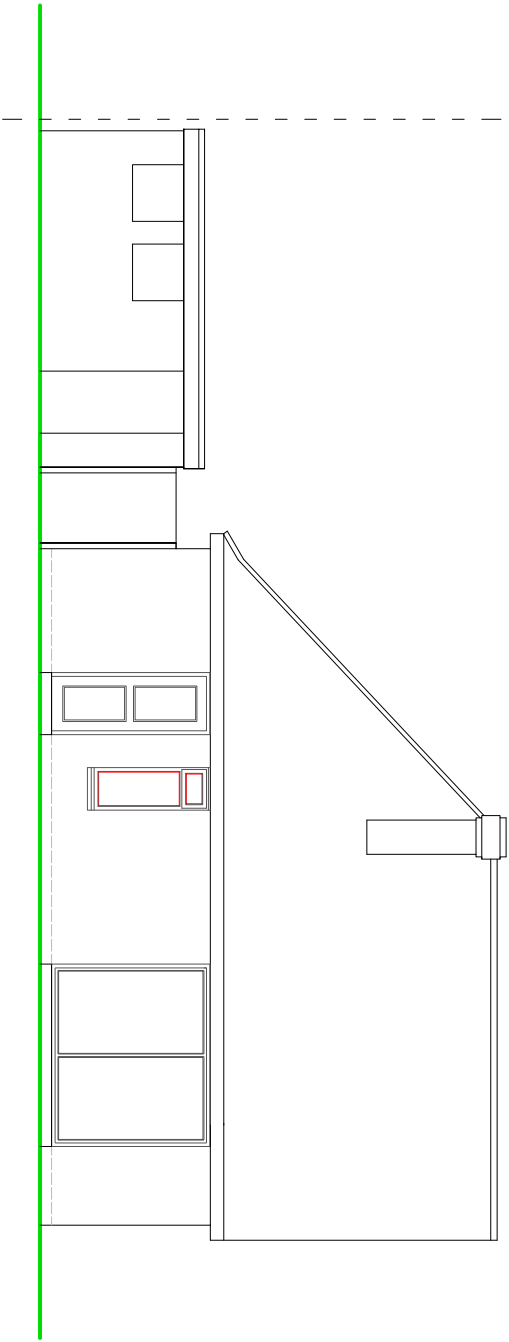

REAR ELEVATION

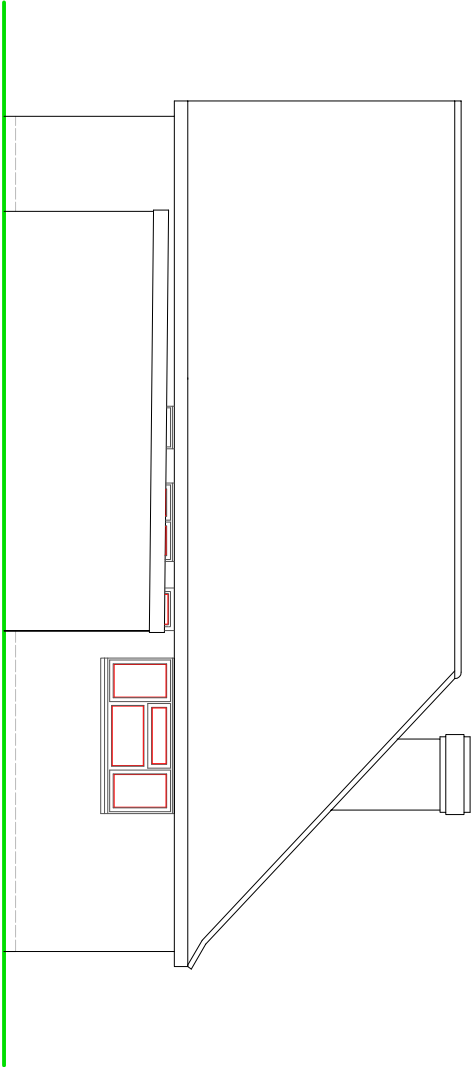

SIDE ELEVATION

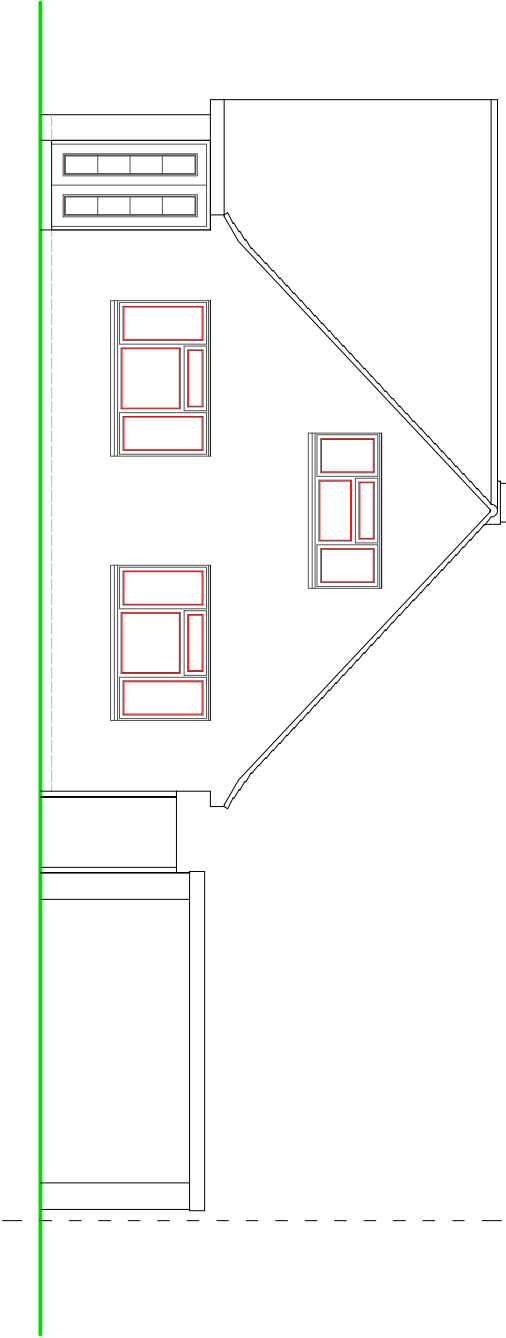


FRONT ELEVATION

NOTES

ROOF - Corrugated asbestos roof sheets.

WALLS - Concrete sectional garage wall panels.

WINDOWS/DOORS - Wooden framed single glazed units.

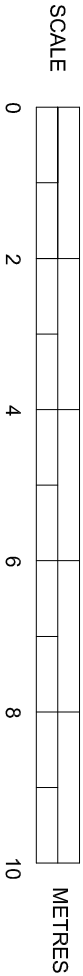

EXISTING ELEVATIONS

SUSSEX BUILDING CONSULTANCY LIMITED

9 ANCTON CLOSE, MIDDLETON,
BOGNOR REGIS, WEST SUSSEX.

SCALE - 1/100 REV - DATE - 03/07/2018

LABC
partner
3 NORTHCOTE ROAD
BOGNOR REGIS
PO21 9LZ
TEL - (01243) 861379