




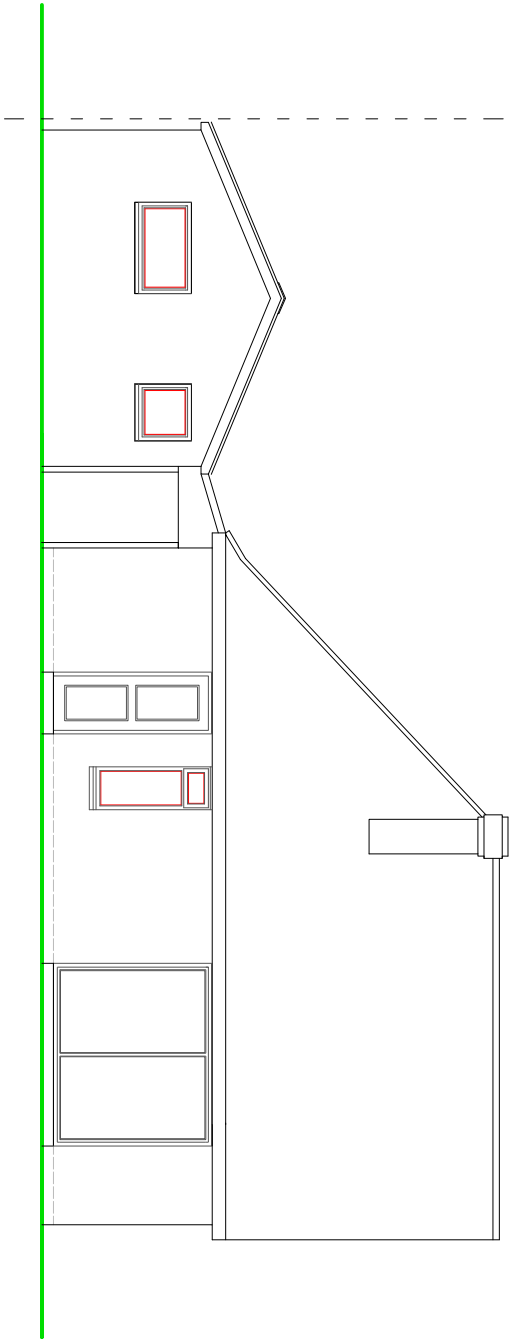

REAR ELEVATION

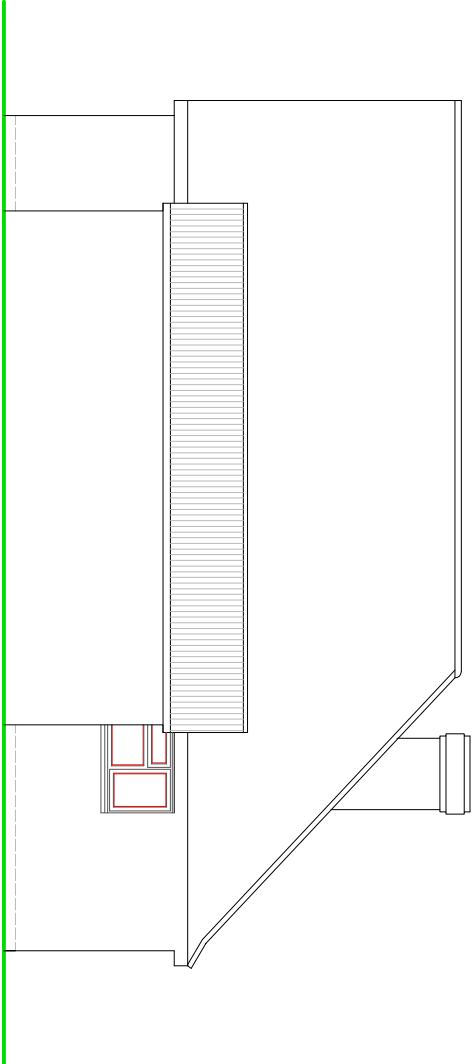


SIDE ELEVATION

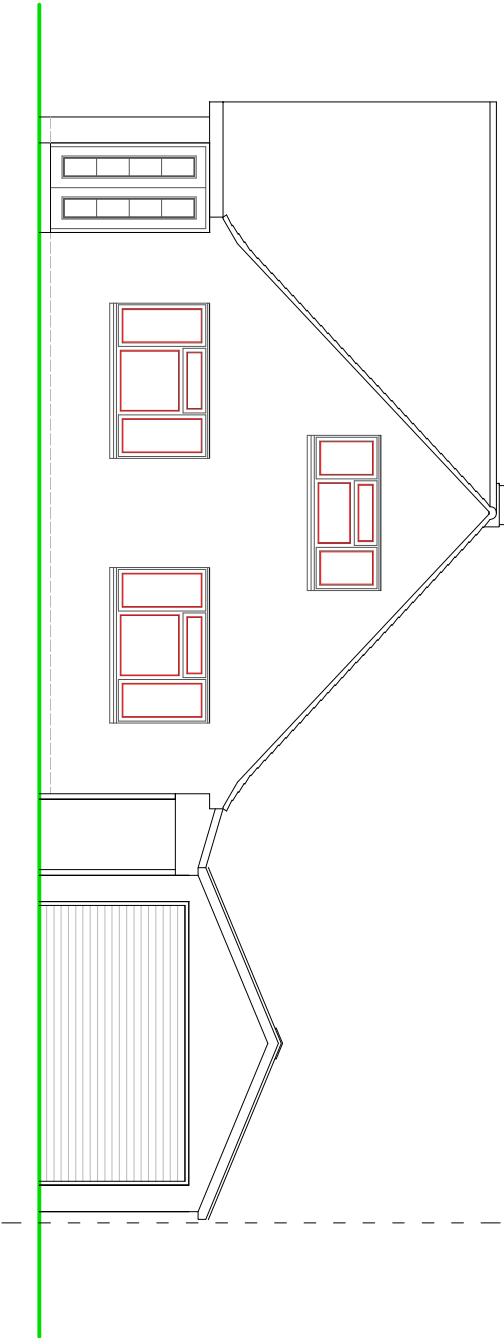

NOTES

- ROOF - Corrugated sheeting on steel purlins.
- WALLS - Concrete sectional garage wall panels.
- WINDOWS/DOORS - Wooden framed single glazed units.

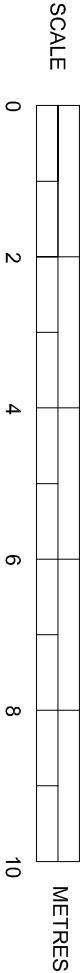

PROPOSED ELEVATIONS

SUSSEX BUILDING CONSULTANCY LIMITED	
9 ANCTON CLOSE, MIDDLETON, BOGNOR REGIS, WEST SUSSEX.	partner LABC
SCALE - 1/100 REV - A DATE - 06/07/2018	3 NORTHCOOTE ROAD BOGNOR REGIS PO21 9LZ TEL - (01243) 861379