




SIDE ELEVATION (East)

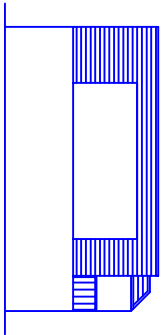



SIDE ELEVATION (West)

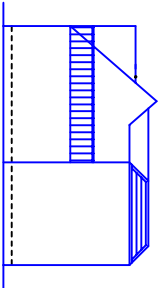

REAR ELEVATION (South)

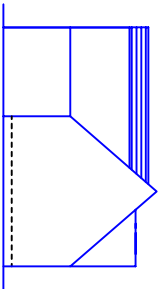

FRONT ELEVATION (North)

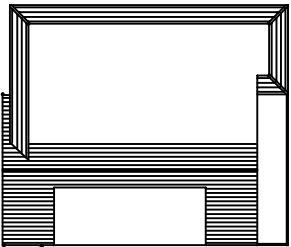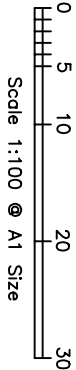

FOOTPRINT PLAN

Notes

M S Ford Associates
Consulting Engineers

147 Cambridge Road,
Great Shelford,
Cambridge
CB22 5JN Phone & Fax 01223 510309
M S FORD, BSc., C.Eng., FICE, FCIHT

CLIVE CARLIN

SEA FEVER
188 ELMER ROAD
ELMER N. BOGNOR REGIS

EXISTING
OUTLINE ELEVATIONS
FOOTPRINTS

1:200 Oct 18 MSF

P1028-2

For Floor Plans See Dwg P1028-3