


- SP

Sprinkler system or approved fire suppression system to be provided. (Not by Potton)
- B

Guarding height to balcony to be 1.1m, constructed to prevent 100mm sphere passing through balusters and such that children may not readily climb over (not by Potton).
- E

Wet room to be vented by mechanical extract fan ducted to outside air, capable of an extract rate of 6 litres per second with a 15 minute over-run and linked to the light switch.

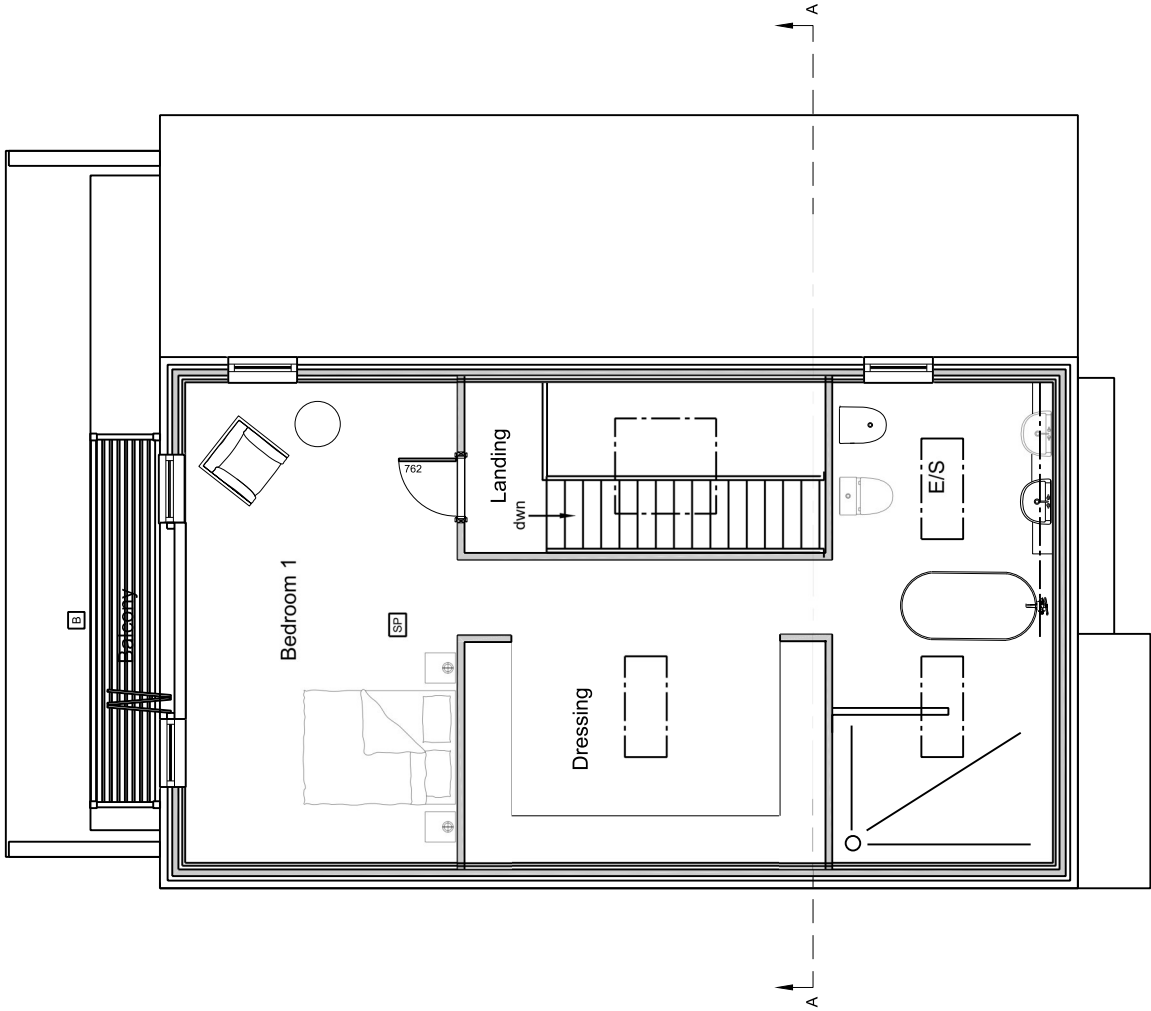

SECOND FLOOR

SECOND FLOOR INTERNAL AREA: 72.7m²
SECOND FLOOR INTERNAL PERIMETER: 35.7m

PLANNING

This drawing has been prepared to support the planning application.
This drawing is not to be used for construction purposes, detailed construction drawings will be provided dependent on planning permission and order placement

G	08/06/21	Amends as per email 21.0607	DS	n/a
F	24/05/21	Amends as per email 17/05/21 & 20/05/21	DS	n/a
E	30/04/21	Amends as per email	ME	n/a
D	17/05/19	Amends to Initial Planning Drawings	DS	n/a
C	20/05/19	Amends to Initial Planning Drawings	DS	n/a
B	07/02/19	Amends to Initial Planning Drawings	DS	-
A	09/08/18	Initial Planning Drawings	DS	-
Rev:	Date:	Description:	Drawn:	Checked:

Client:

Mr & Mrs Caplin

Site Address:

Seafever, 188 Elmer Road,
Bognor Regis, West Sussex,
PO22 6JA

Property Type:

Bespoke Dwelling

Drawing Title:

Second Floor Plan

Job Number:

18-070

Drawing Number:

SF

Revision:

G

Drawing Scale (UNO):

1:100@A3

0

1

2

3

4

5

POTTON

A KINGSPAN COMPANY

Kingspan Timber Solutions Ltd
Eltisley Road,
Great Gransden,
Beds, SG19 3AR

Tel: 01767 676400
Fax: 01767 676444
E-mail: sales@potton.co.uk
Web: www.potton.co.uk

This document is the copyright of Kingspan Timber Solutions Ltd. and is made available on the express condition that it shall not be used in connection with the erection of any building or the production of any components for such a building unless the building to be erected or the components are supplied by Kingspan Timber Solutions Ltd.

© Kingspan Timber Solutions Ltd.