



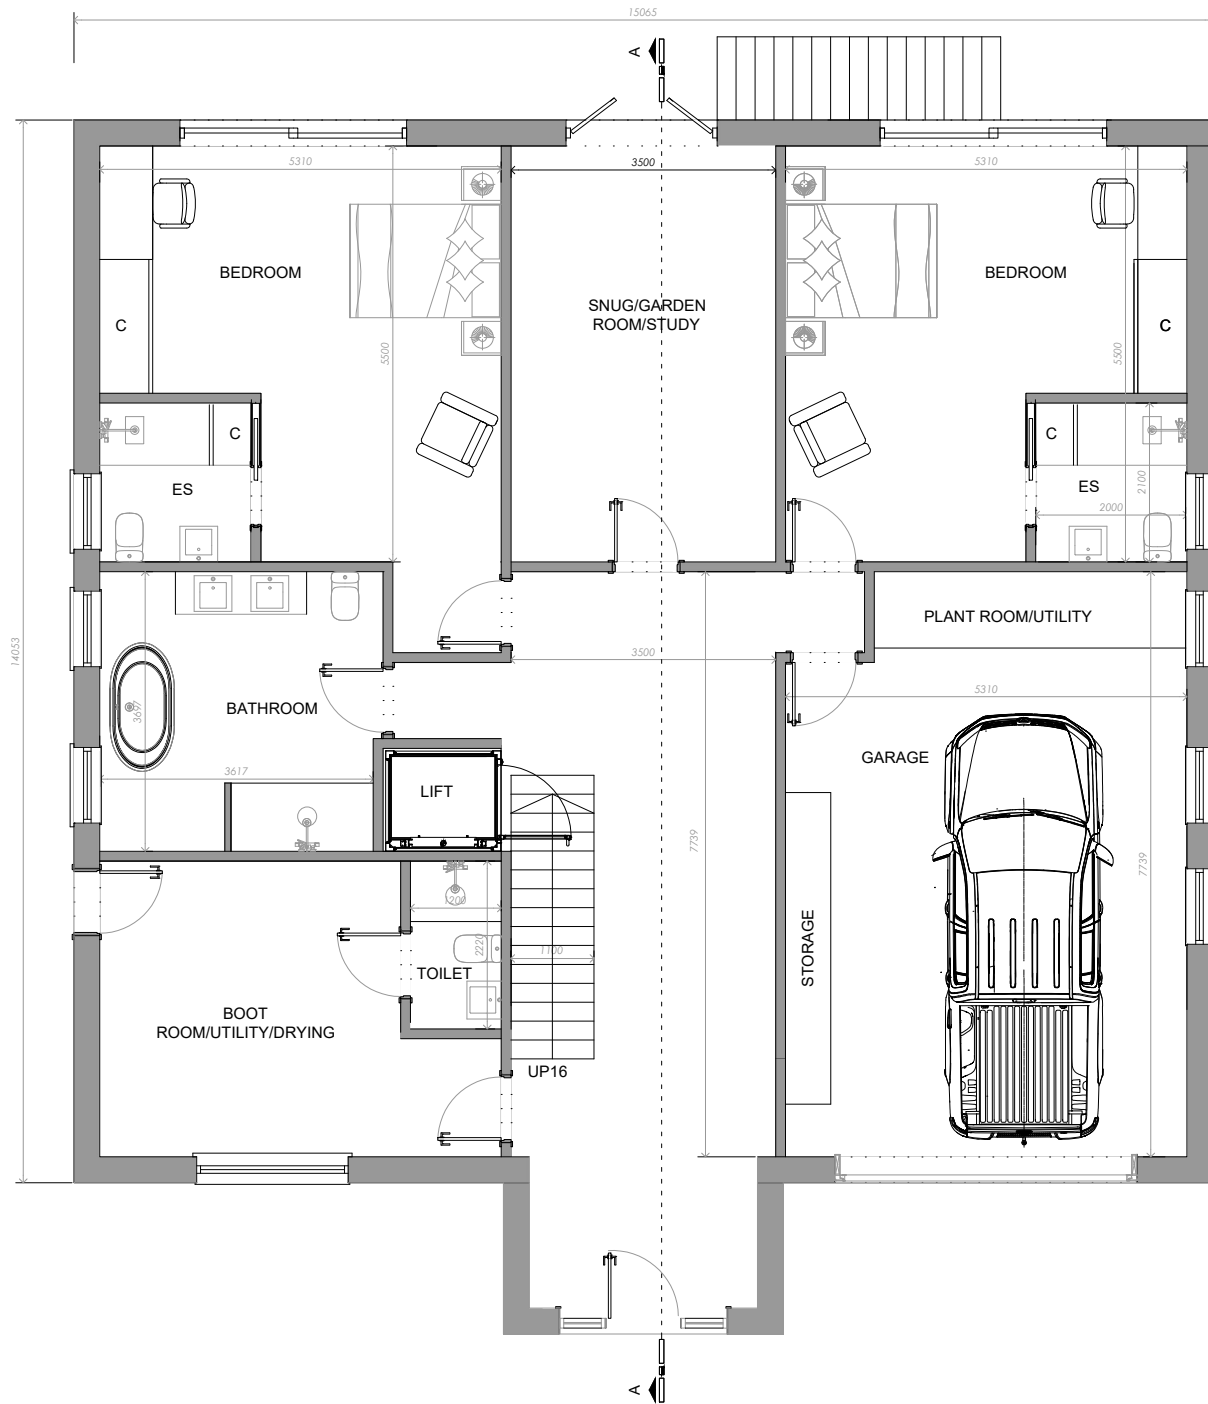

GROUND FLOOR
GIA 198m²

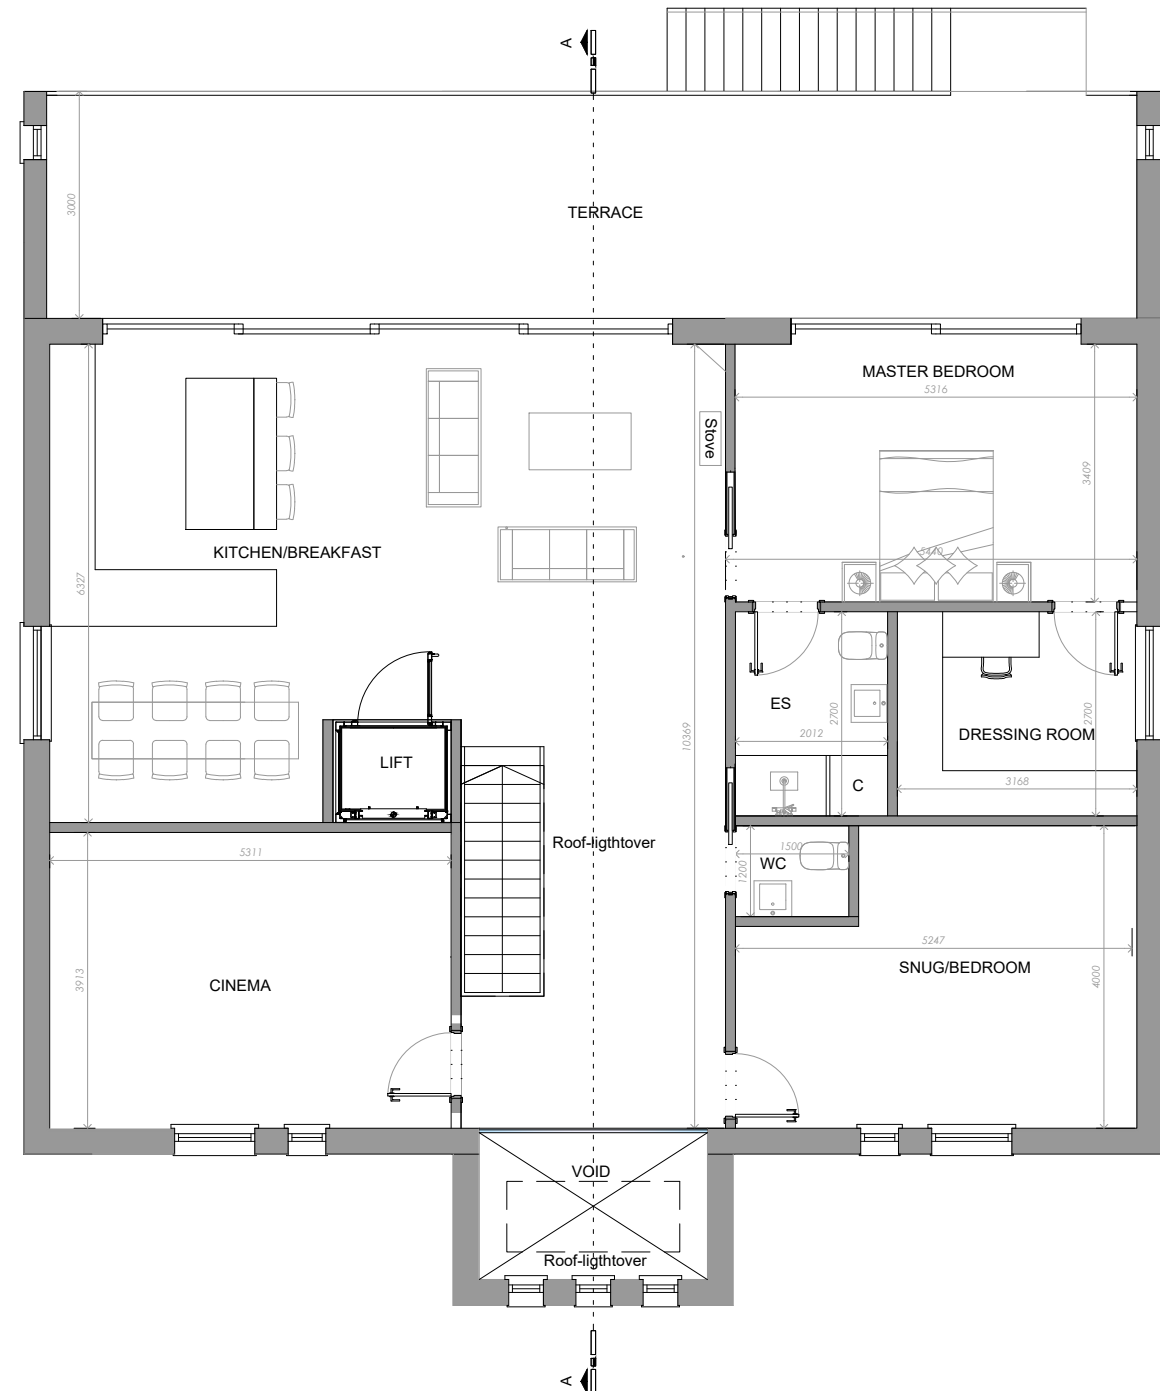

FIRST FLOOR
GIA 150m²

