




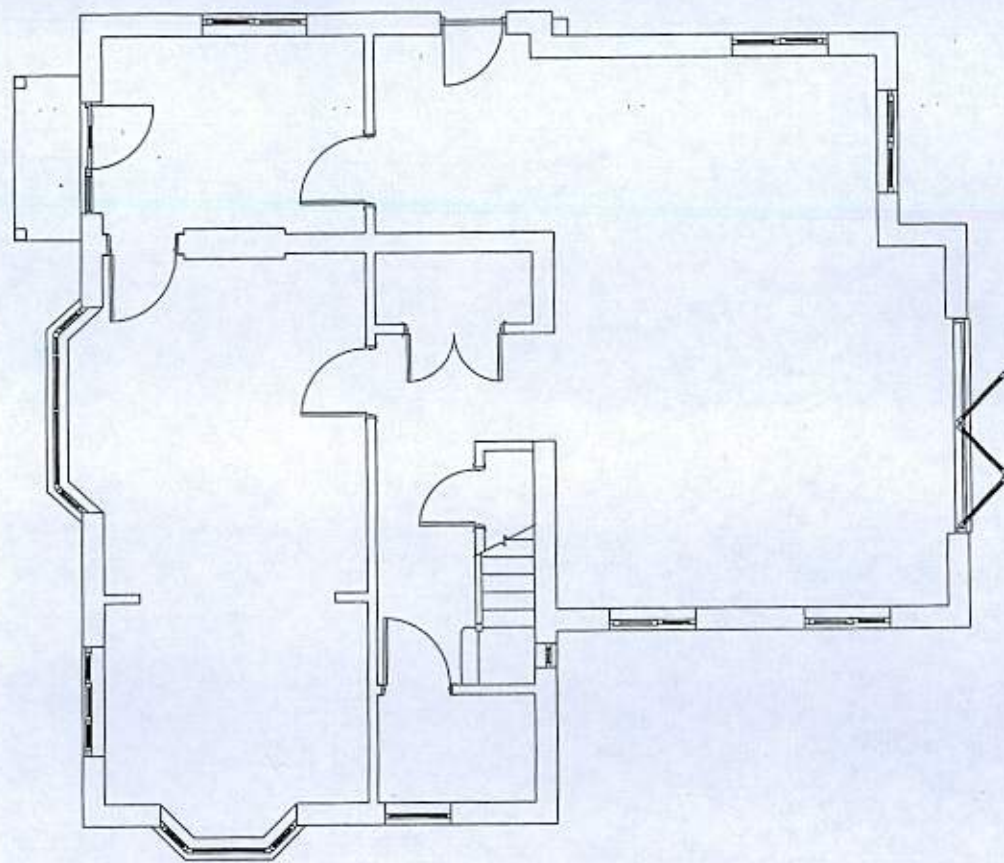

Ground Floor Plan

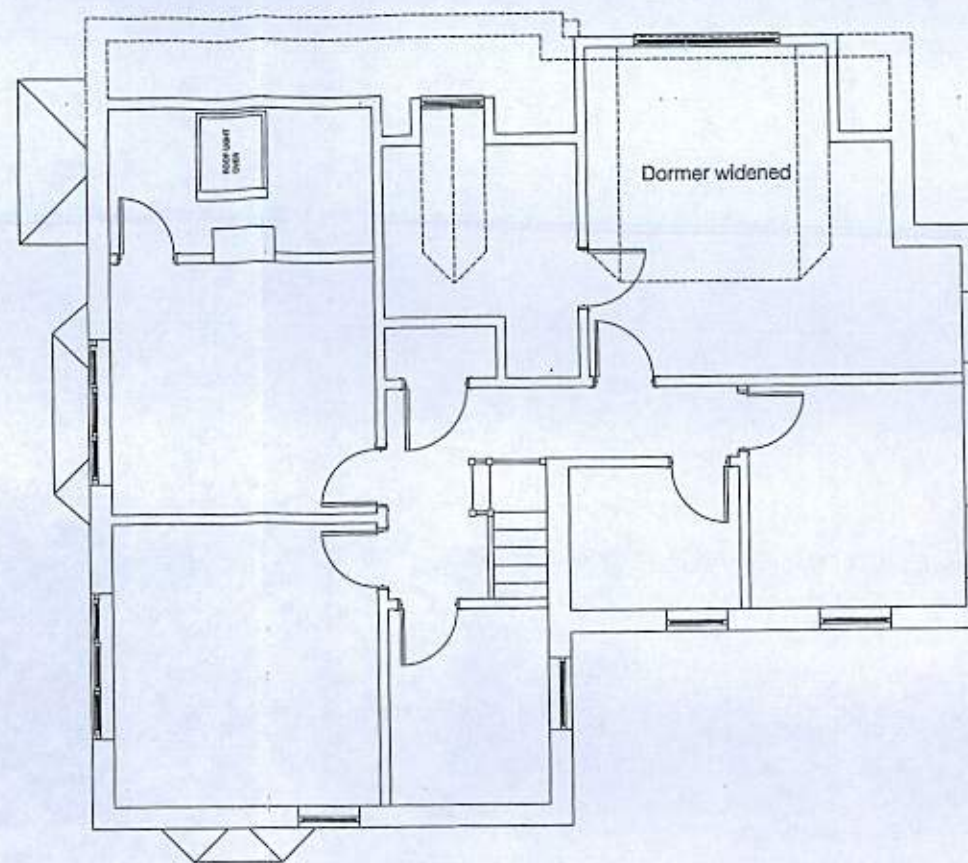

First Floor Plan

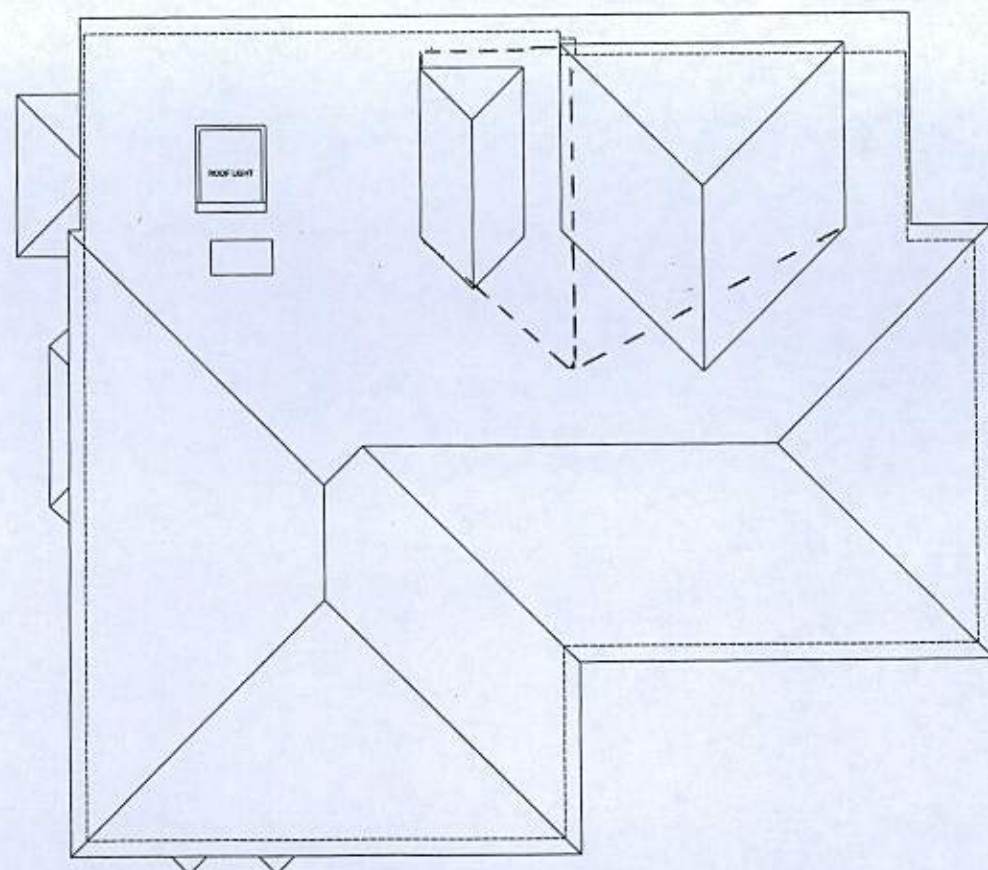

Roof Plan

Proposed First Floor Dormer Window Extension Robins Retreat, 1 West Close, Middleton-on-Sea, PO22 7RP

NOTES:

1. Do not scale this drawing. Use figured dimensions only, except for Planning purposes.
2. All dimensions must be checked on site by the contractor prior to commencement of work.
3. All construction details are indicative and are to be checked and confirmed on site and any divergence's are to be agreed with the Contract Administrator.



MATERIALS SCHEDULE

NEW DORMER ROOF

Plain Tiles to match existing
Hip tiles to match existing
Ridge tiles to match existing
Fascia and Soffit to match existing

DORMA CHEEKS AND FRONT WALL

Vertical plain tiles to match existing

RAINWATER GOODS

Black uPVC Gutters and round down pipes to match existing.

DORMA WINDOW

Double glazed uPVC to match existing

A 29/10/12 DORMER WINDOW WIDENED

K.E. HILTON AND ASSOCIATES
Chartered Structural Engineers

2 ALBERT CHAMBERS Tel: 01243 865500
SUDLEY ROAD Fax: 01243 860489
BOGNOR REGIS Mobile: 07968 333140
WEST SUSSEX
PO21 1EQ E-Mail: k_e_hilton@yahoo.co.uk

PLANS AS PROPOSED

Scale	1:100 @ A3	Drawn By	ACB
Date	15/10/12	Checked	KEH
Drawing Number	4797 / 04		

