

BOUNDARY FENCE.

£ PARTY WALL.

CONSV.

LOUNGE/DINING.

S.N.P. MOVED
AS REQ'D.

KITCHEN.

EXTG.
M.H.

BOUNDARY FENCE.

EXTG. DRAIN
RUN.

PAVEMENT.

GROUND FLOOR PLAN

WALL SHOWN DOTTED
REMOVED.

£ PARTY WALL.

BED 1

BED 3

BED 2

BATH.

LANDING.


FIRST FLOOR PLAN

£ PARTY WALL.

NOTES:

1. Do not scale this drawing. Use figured dimensions only, except for Planning purposes.
2. All dimensions must be checked on site by the contractor prior to commencement of work.
3. All construction details are indicative and are to be checked and confirmed on site and any divergence's are to be agreed with the Contract Administrator.

THIS DRAWING TO BE READ IN-CONJUNCTION WITH THE BUILDING CONTROL AND CONSTRUCTION NOTES

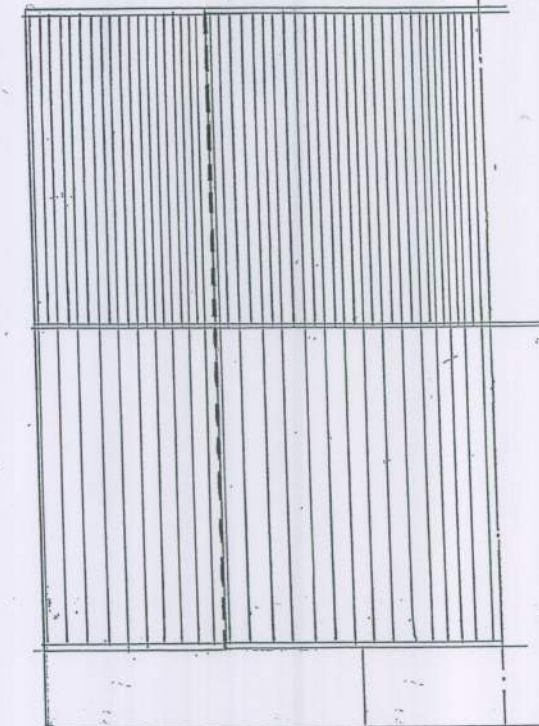

ROOF PLAN.

REV.A. JAN.12. FLOOR.
LAYOUTS AMENDED. & EAST
ELEVATION EXT'N.

K.E. HILTON AND ASSOCIATES
Chartered Structural Engineers

2 ALBERT CHAMBERS Tel: 01243 865500
SUDLEY ROAD Fax: 01243 860489
BOGNOR REGIS Mobile: 07968 333140
WEST SUSSEX
PO21 1EQ E-Mail: k_e_hilton@yahoo.co.uk

PLANS. [AS PROPOSED]



Scale	1:100.	Drawn By	C.R.B.
Date	MAR 11.	Checked	K.E.H.
Drawing Number	4446/5A		

Ground and First Floor Extension

1 Moraunt Drive, Middleton-on sea, Bognor Regis. PO22 6RY