




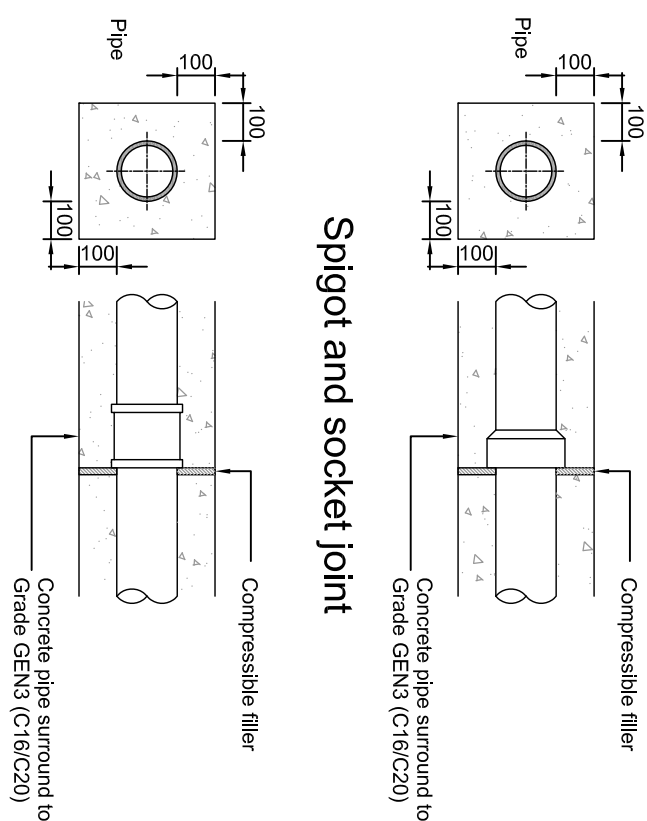


Spigot and socket joint

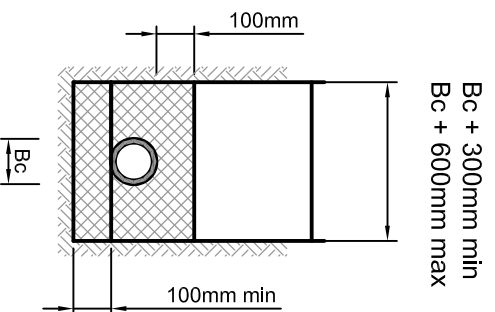

Class 'T'

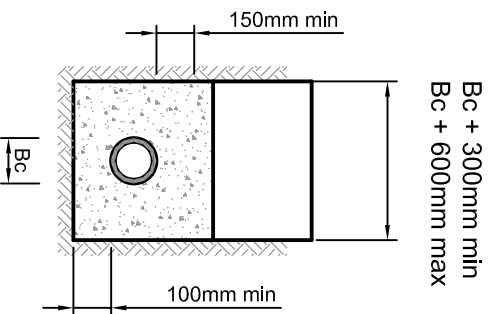

Class 'Z'

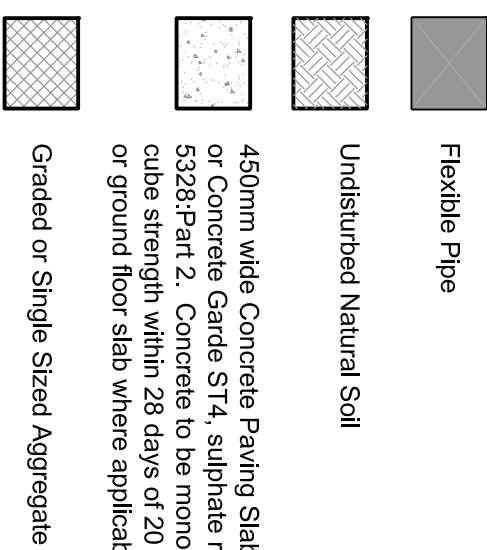

Granular material.			
Single sized and graded granular material should conform to Table 3 of BS 682:1992, Table 3 of BS 1047:1983 or table 1 of BS 3797:1990.			
Nominal bore of pipe (mm)	Size mm Single Sized	Size mm Graded	
100-150	10	N/A	
150-200	10 or 14	14.5	
225-300	10, 14, or 20	14.5 or 20.5	


Bc = External Pipe Diameter

Nominal Diameter (mm) DN	Thickness of Compressible Filler (mm)
Less than 450	18
450 - 1200	36
Exceeding 1200	54


Compressible filler to pipes shall consist of bitumen-impregnated insulating board to BS EB 622-1 and BS EN 622-4.

In accordance with SFA 7th Edition
Joints for Concrete Encased Pipes

In accordance with SFA 7th Edition

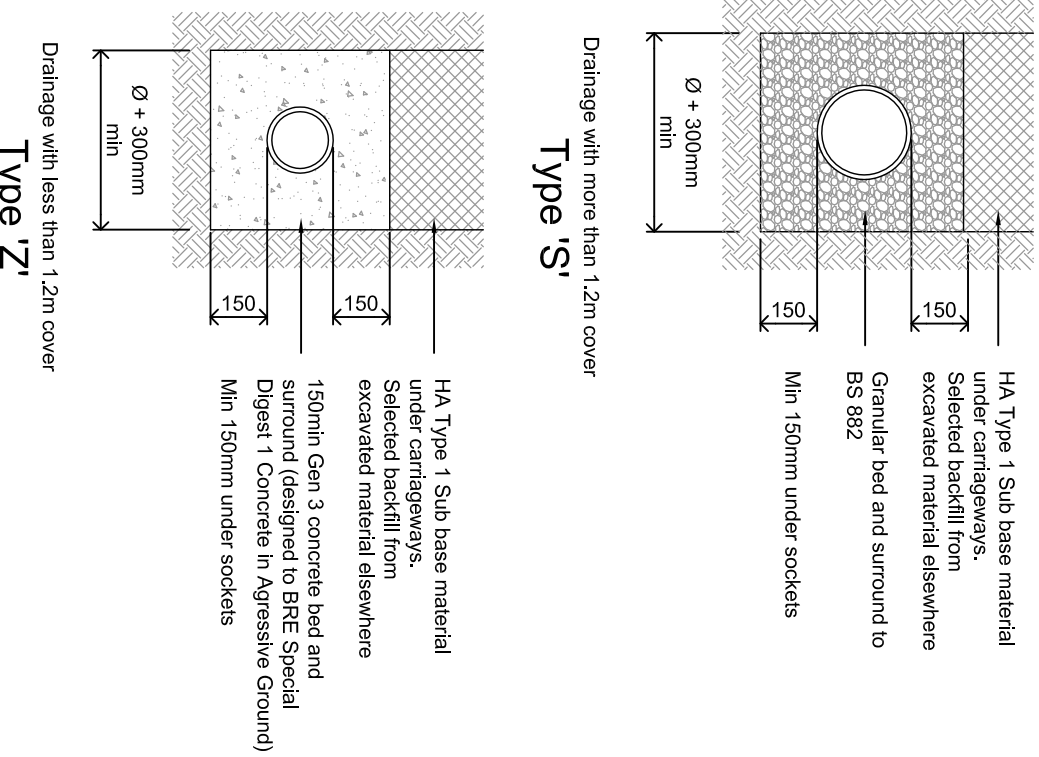


Type 'S'

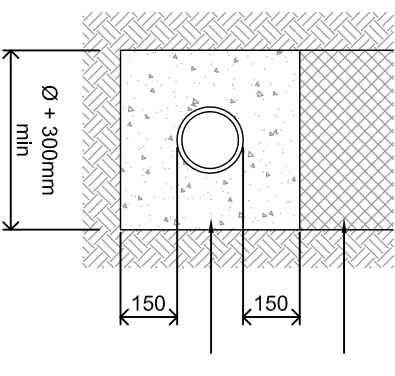


Type 'Z'

Adopted Pipe Bedding Detail

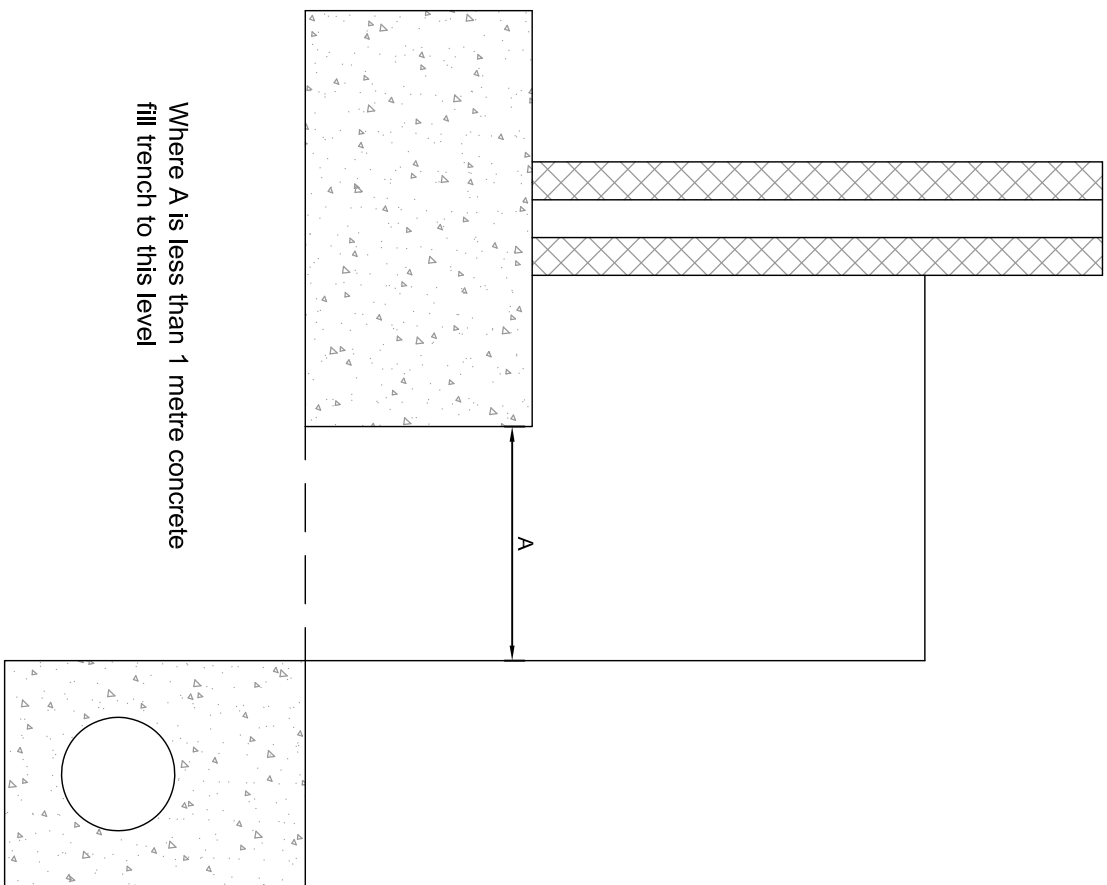


Where A is less than 1 metre concrete fill trench to this level

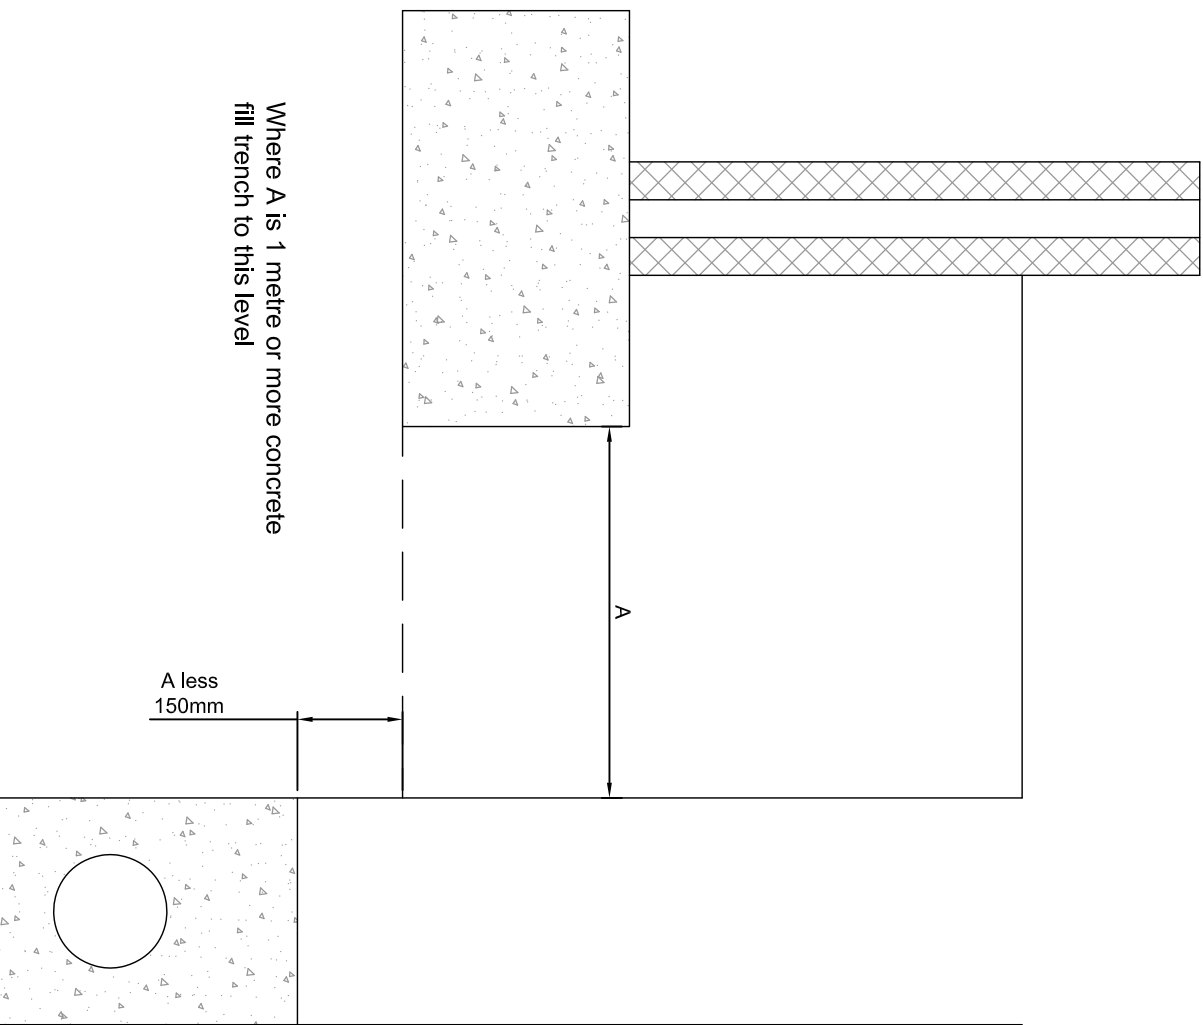


Where A is 1 metre or more concrete fill trench to this level


PIPE RUNS NEAR BUILDINGS

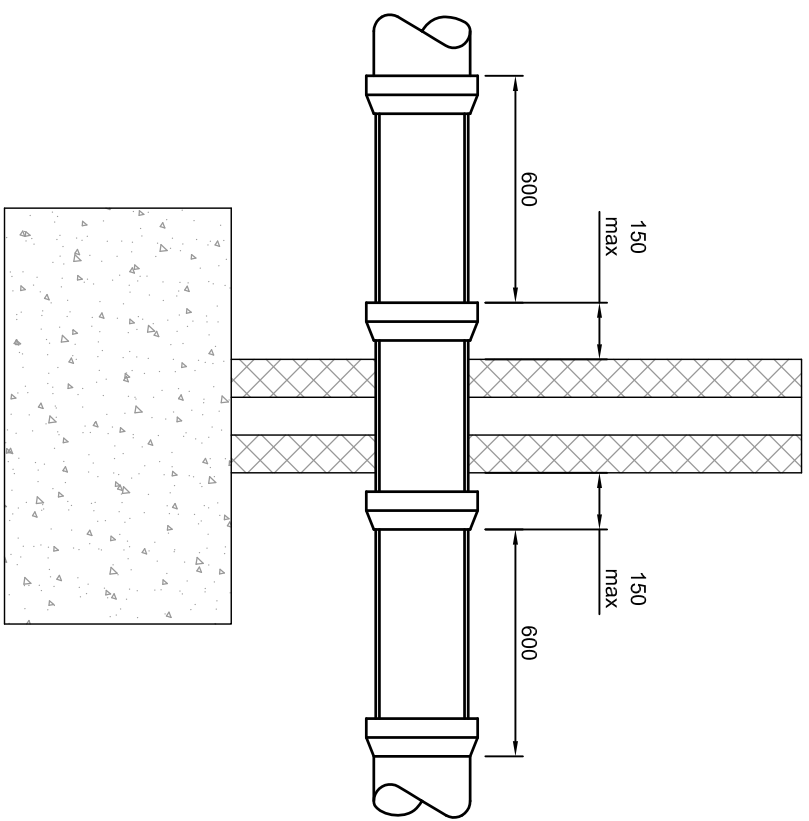


Short length of pipe bedded in wall, joints formed within 150mm of either wall face. Adjacent rocker pipes of length 600mm with flexible joints for pipes upto 600Ø

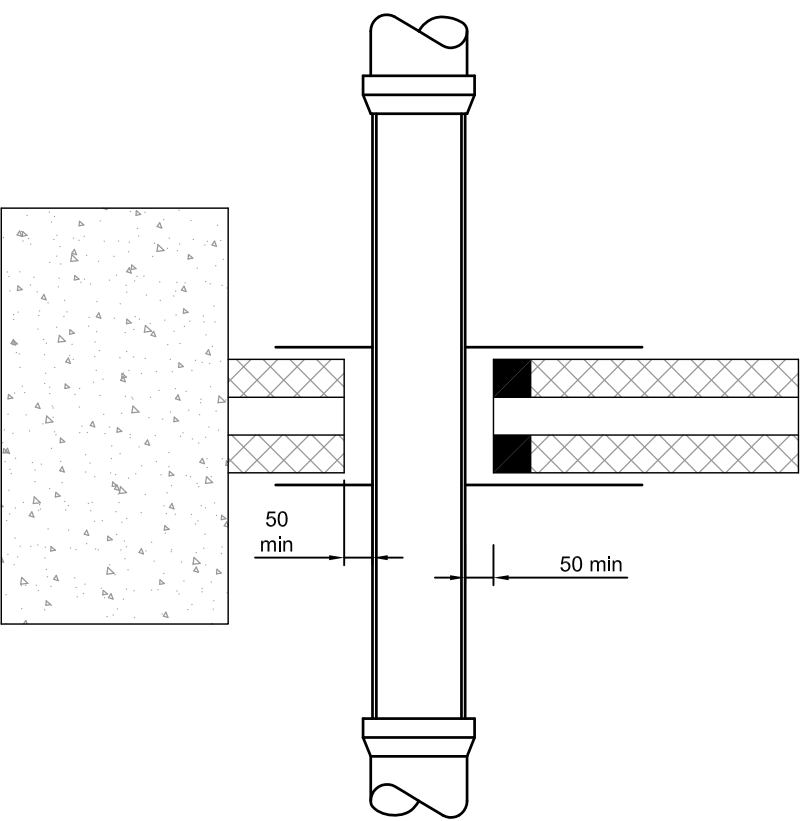


PIPE PENETRATING WALLS

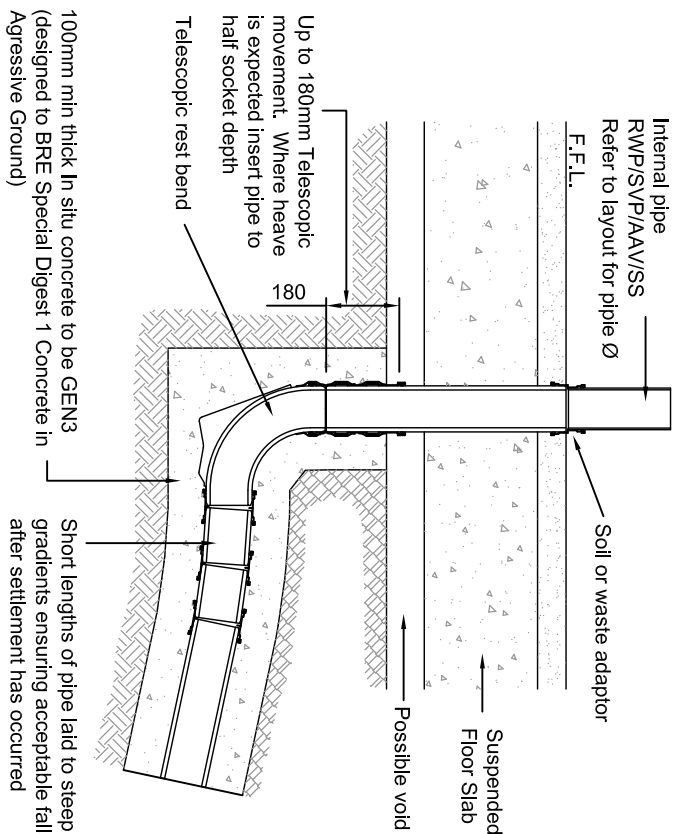RWP/SVP/AAV/SS
Internal Connection

Flexible Pipe Trench Bedding for Private Drainage

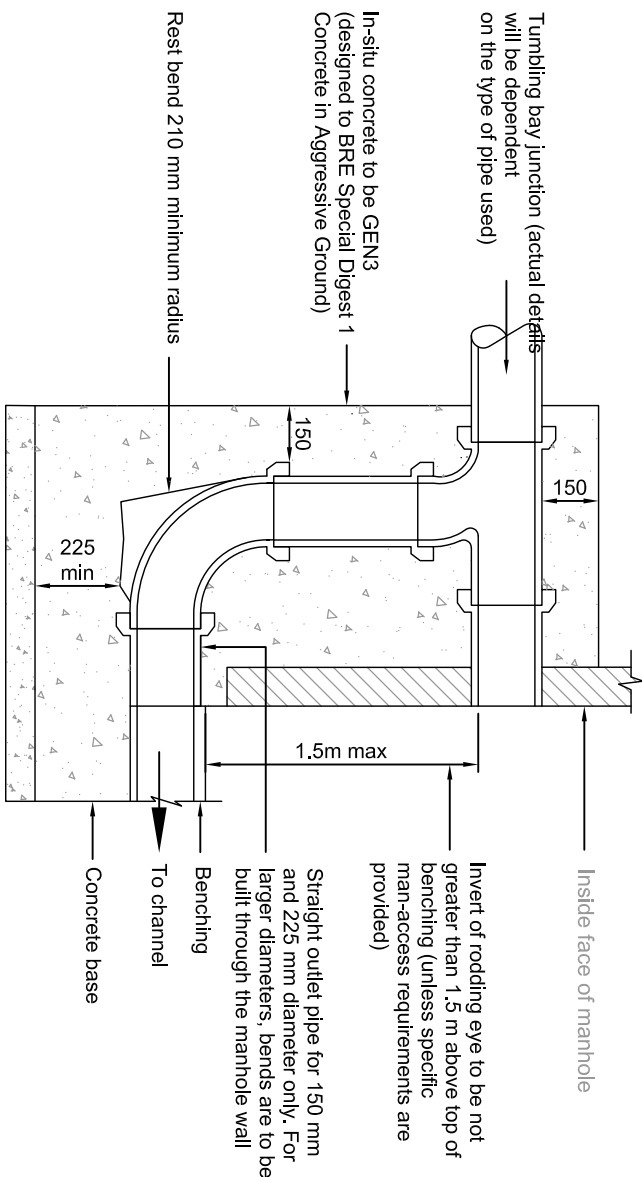

External Vertical Backdrop

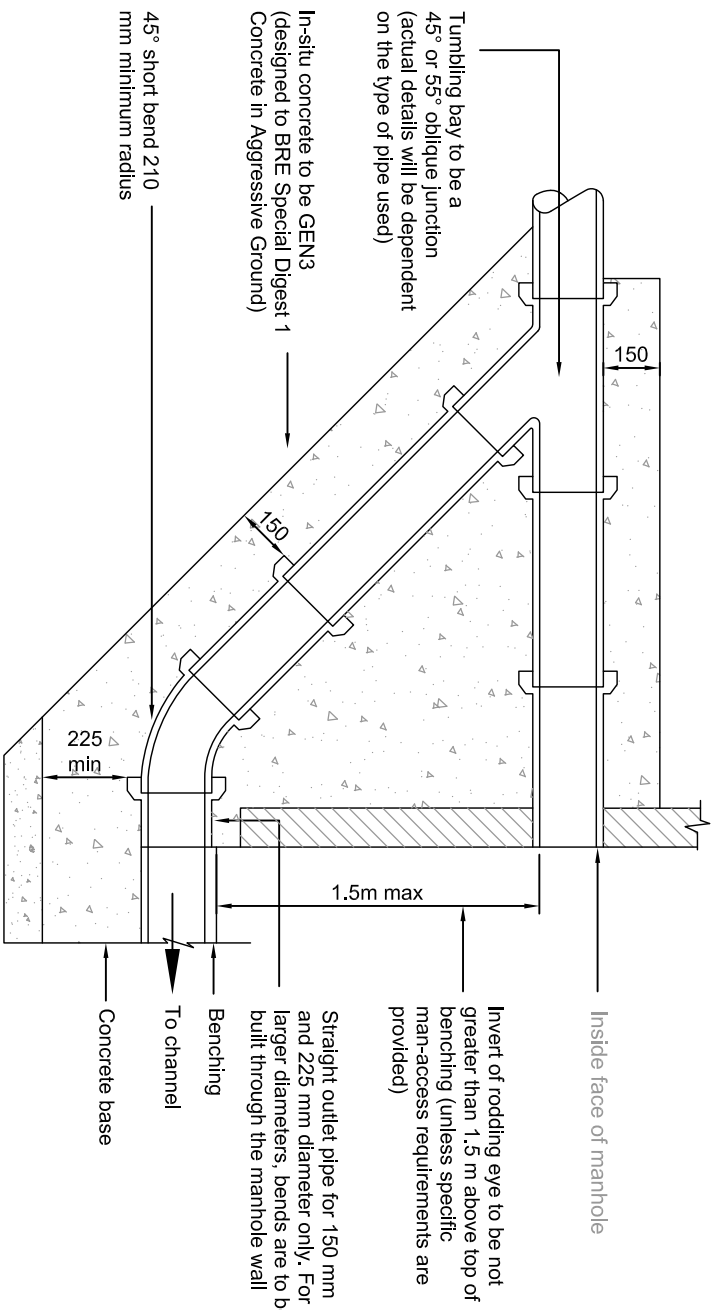

External Ramped Backdrop

In accordance with SFA 7th Edition

Note: Steeper gradients are preferred to the use of backdrops
Type of backdrop to be used to be agreed with Undertaker.

Typical Adoptable Vertical and Ramped Backdrop Details

-	Issued For Approval	12/12/17
REV	DESCRIPTION	DATE



ABMH Civils Ltd
1 The Grove, Felpham, Bognor Regis, West Sussex PO22 7EY
Mark Mob: 07761 950000
Email: mark@abmh.co.uk / Web: www.abmh.co.uk

PROJECT

155 MIDDLETON LANE
MIDDLETON ON SEA
WEST SUSSEX
PO22 6DF

DRAWING	
PROPOSED DRAINAGE DETAILS SHEET 2 OF 2	
Prj No.	FC2705/06
REV	-

SCALE	1:20	DATE	DEC 17	INITIAL	MH	CHKD	-
-------	------	------	--------	---------	----	------	---