



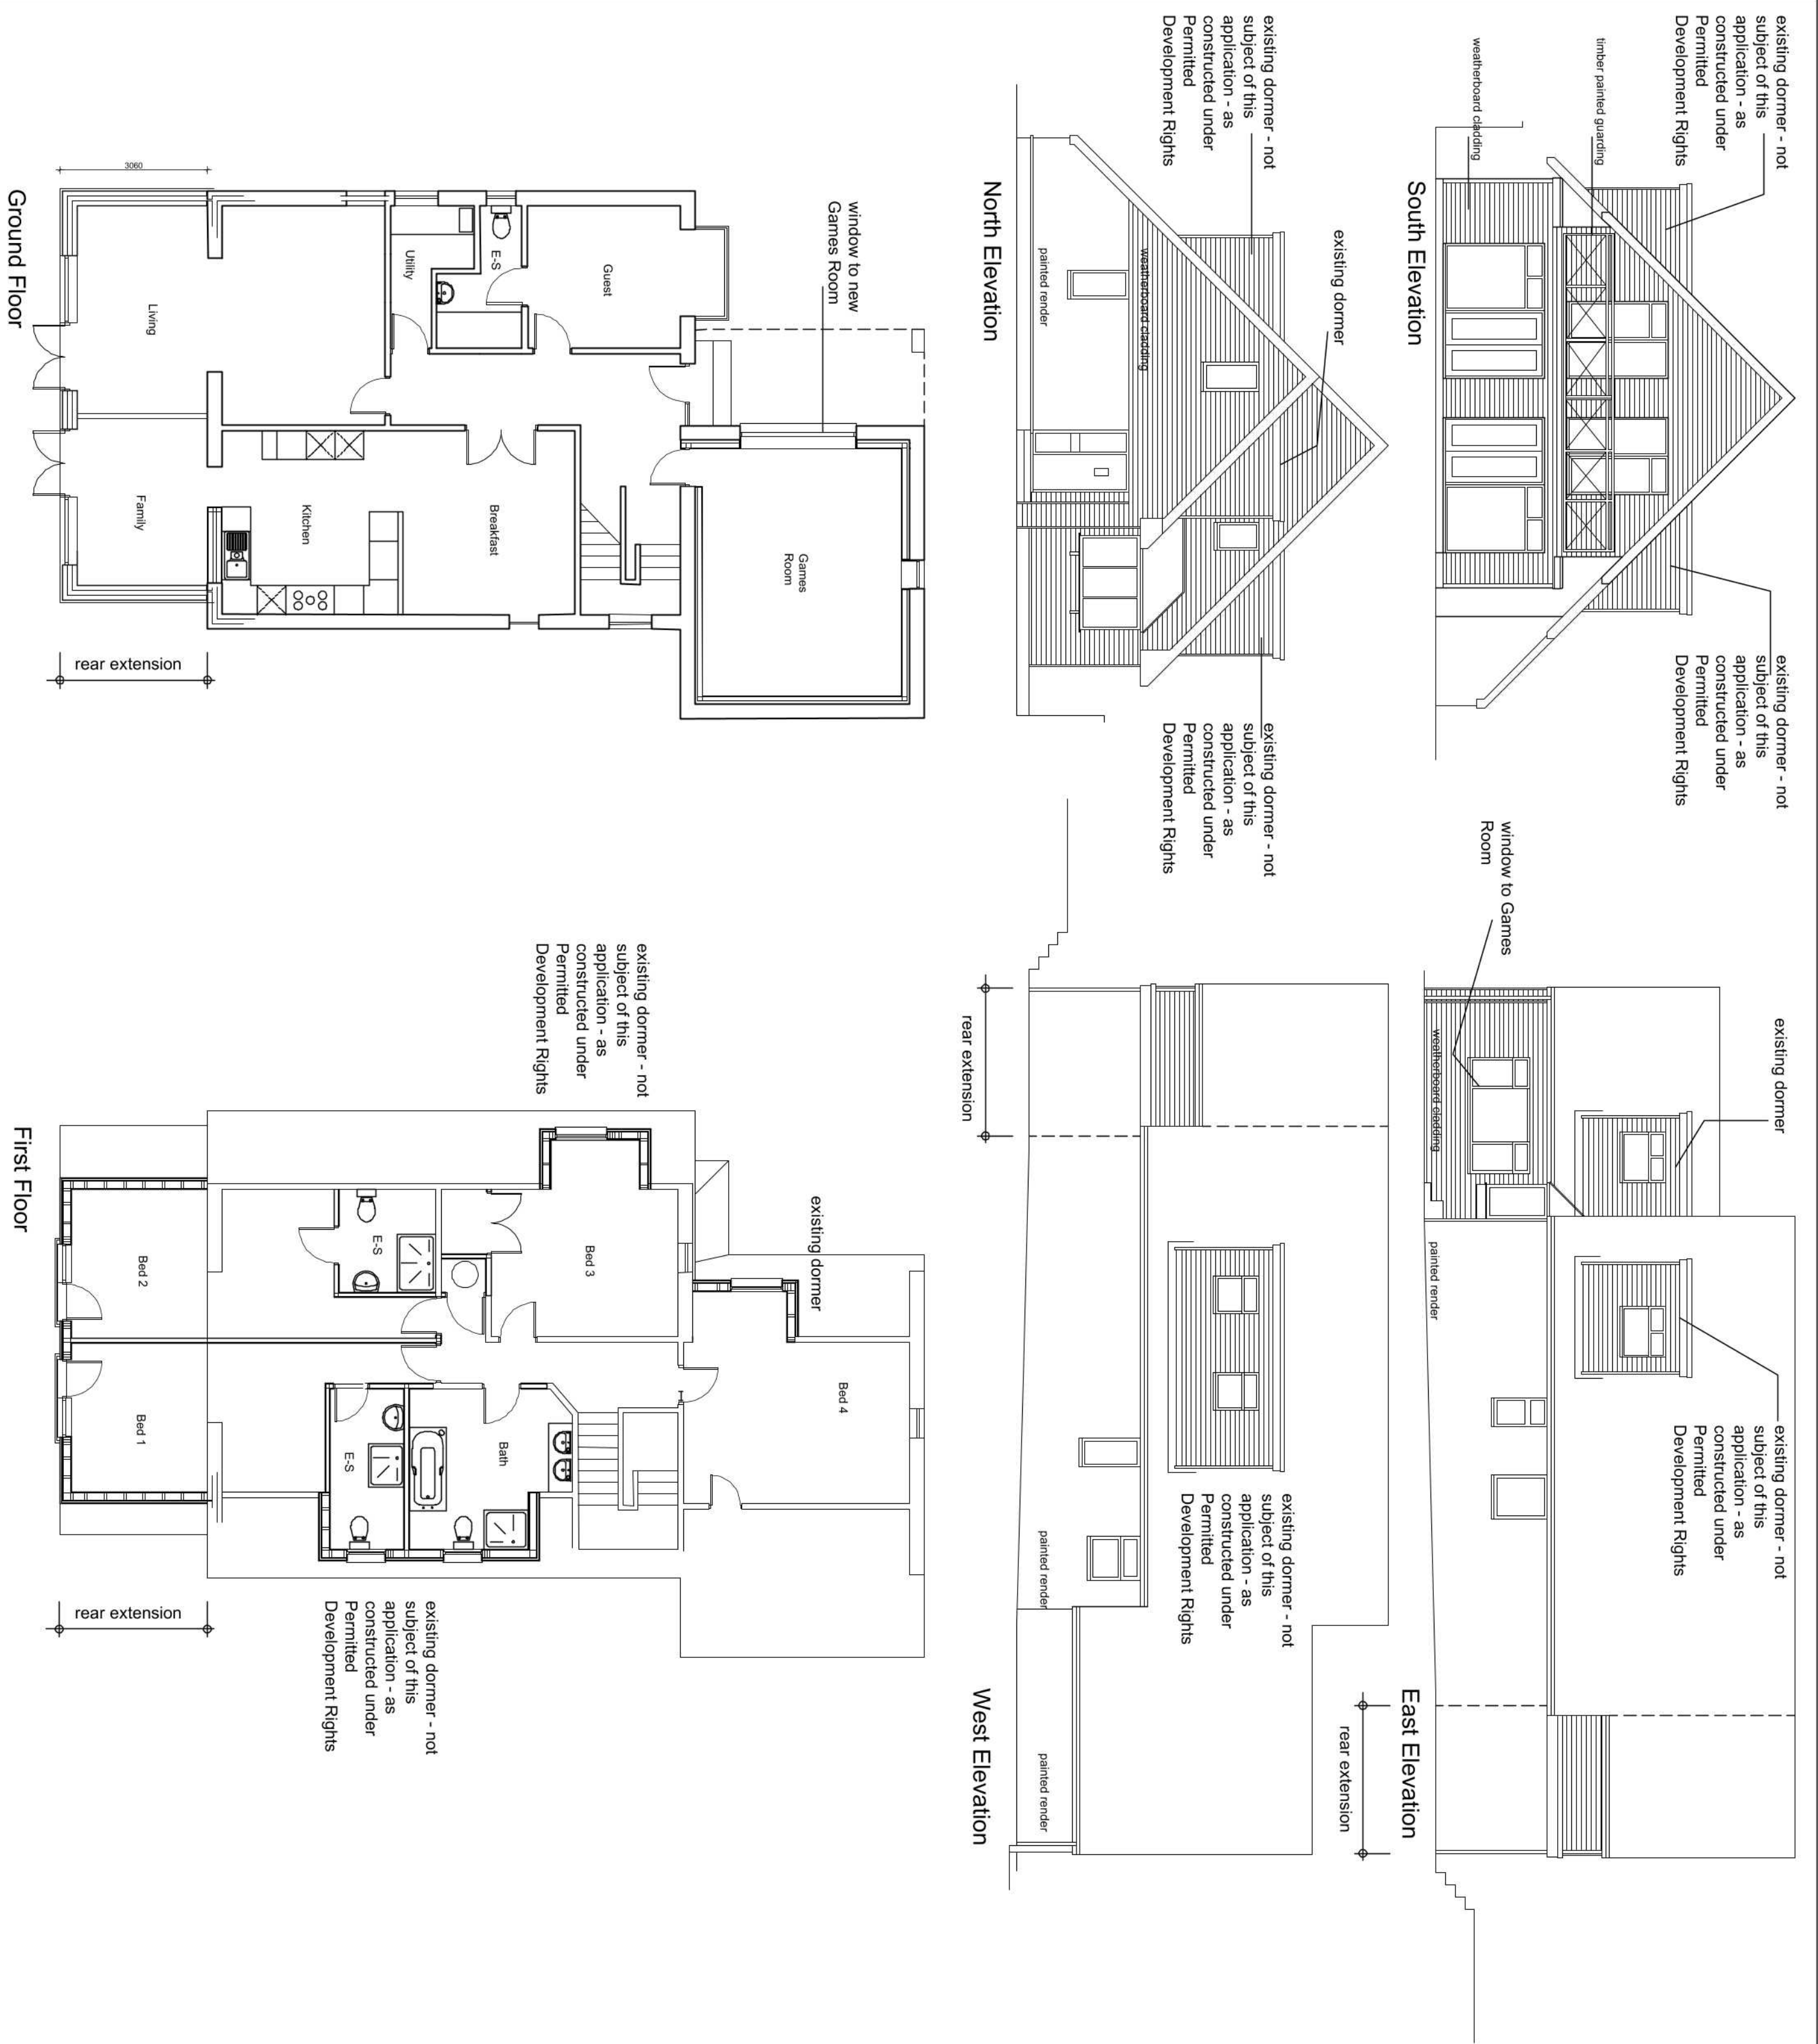

General Notes

No.	Revision/Issue	Date

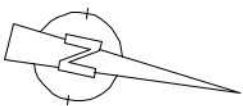

Architectare Ltd
Homestead Meadow
Wellington Lane
Ringmer, LEWES
East Sussex. BN8 5SN
Telephone: (07324) 419 341
email: admin@architectare.co.uk

Client:
Ms E Poland

Project:
Driftwood, Manor Way, Elmer

Drawing Title:

Existing Plans & Elevations

Project
1162- 21

Date
August 2021

Scale
1:100 @ A2

Drawing Number

03b

© Architectare Ltd (UK) - 2021