



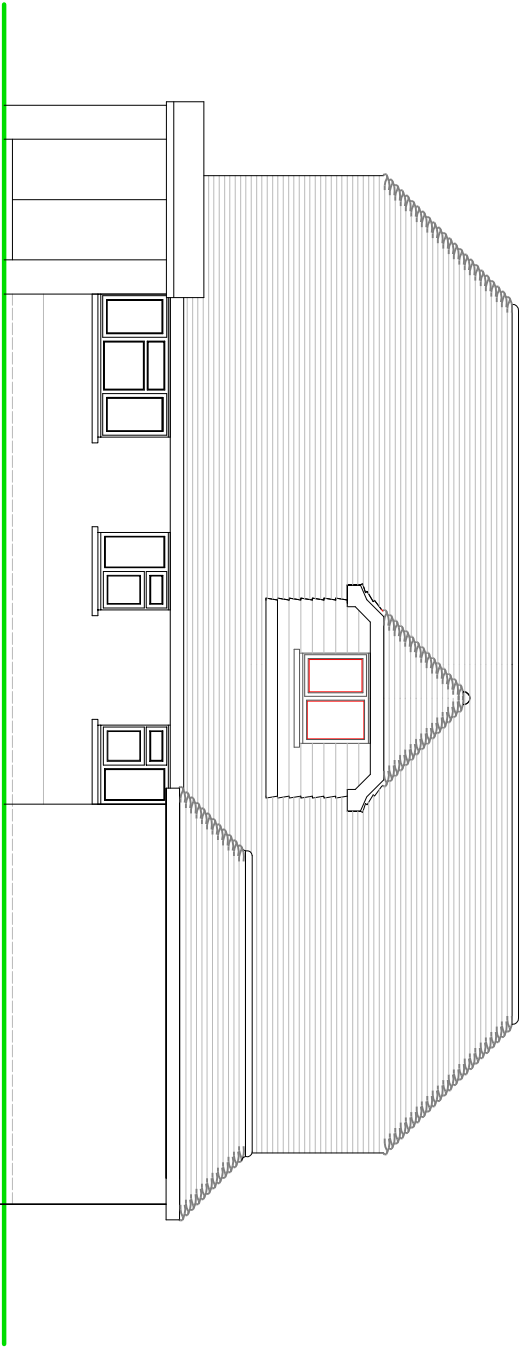

SIDE ELEVATION

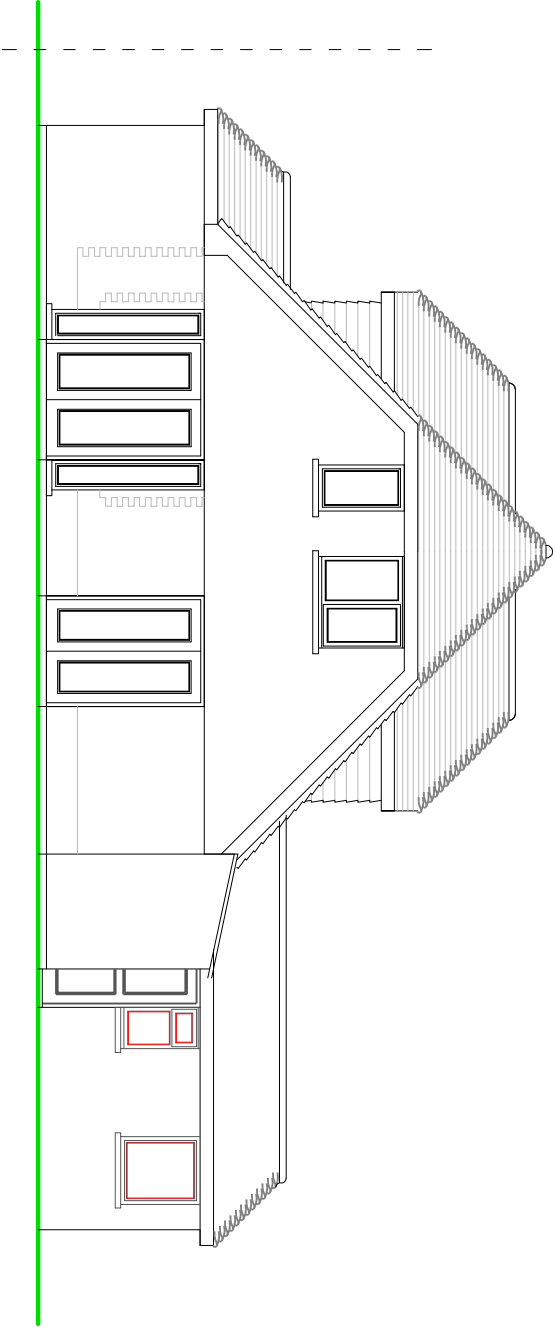


REAR ELEVATION

NOTES


ROOF - Plain concrete tiles to pitched roof with felted flat roof behind.

WALLS - Mixture of face brickwork and painted pebble dash render.

WINDOWS/DOORS - Mixture of white framed PVC and Oak frame with metal casement infill double glazed units.

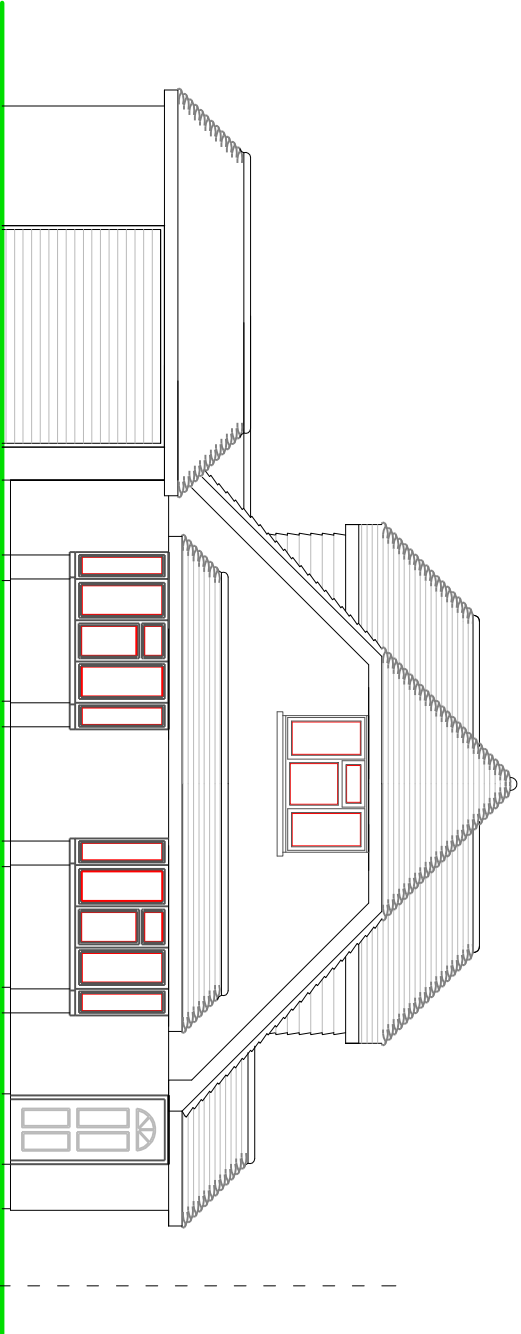


FRONT ELEVATION

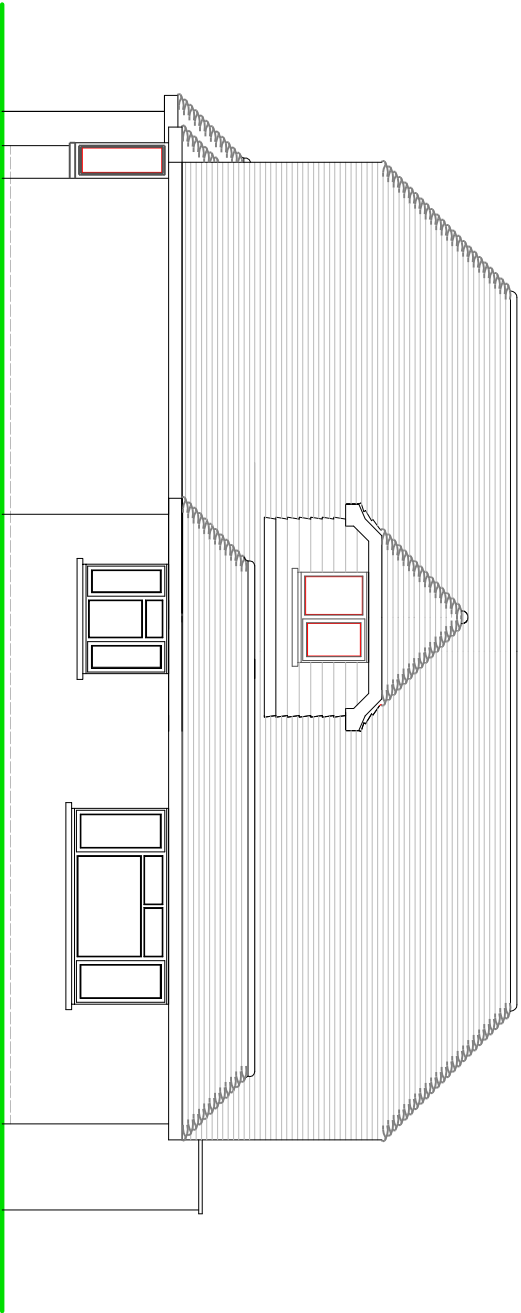

SIDE ELEVATION

SCALE

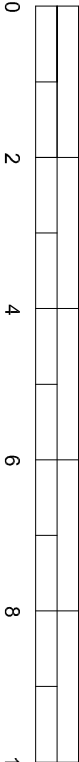

METRES

EXISTING ELEVATIONS

SUSSEX BUILDING CONSULTANCY LIMITED
18 TUDOR CLOSE, MIDDLETON,
BOGNOR REGIS, WEST SUSSEX.
SCALE - 1/100 REV - DATE - 05/10/2017

