

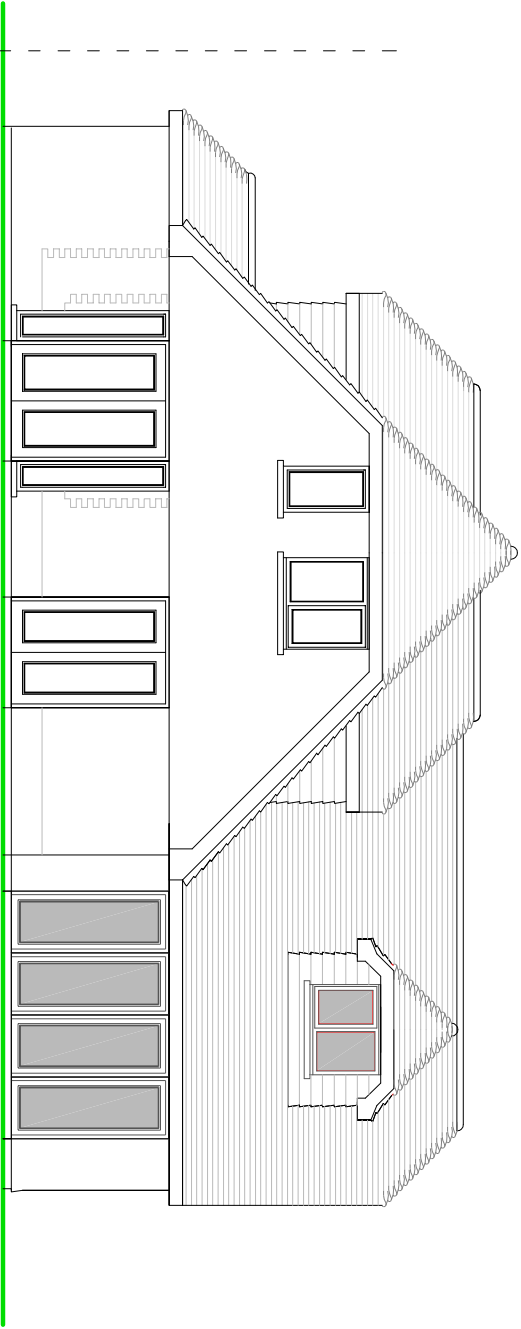
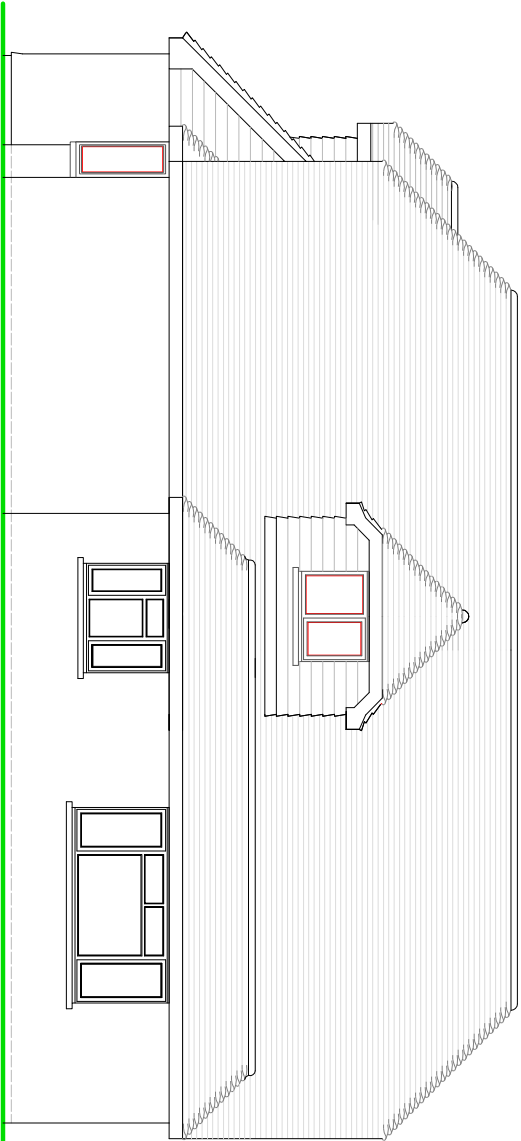


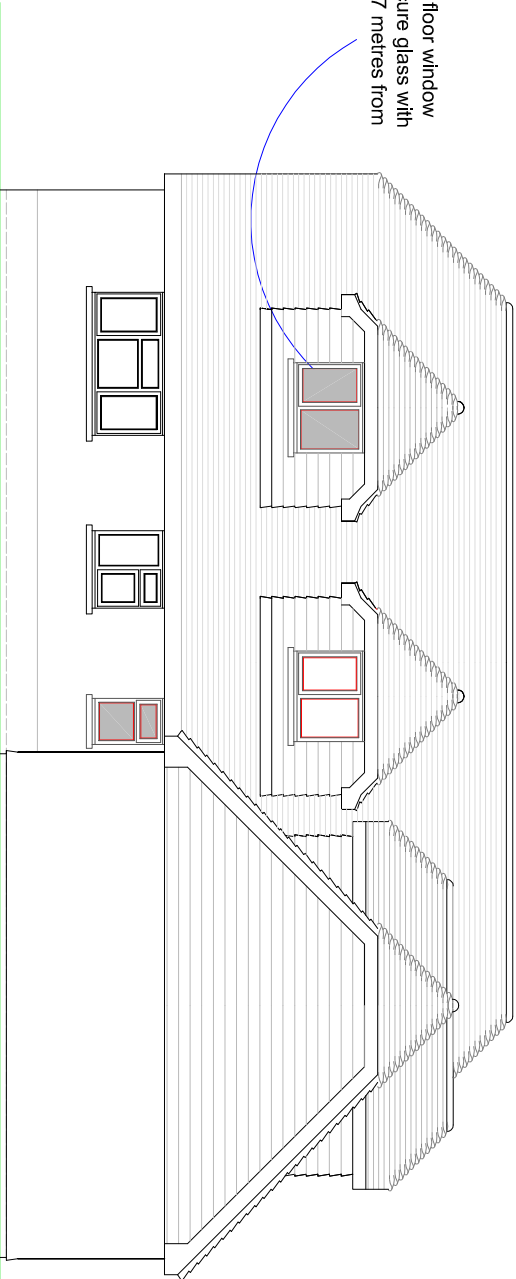

REAR ELEVATION

NOTES


- ROOF - Plain concrete tiles to pitched roof to match existing.
- WALLS - Mixture of face brickwork and painted pebble dash render and plain tile hanging to match.
- WINDOWS/DOORS - Mixture of white framed PVC and Oak frame with metal casement infill double glazed units.

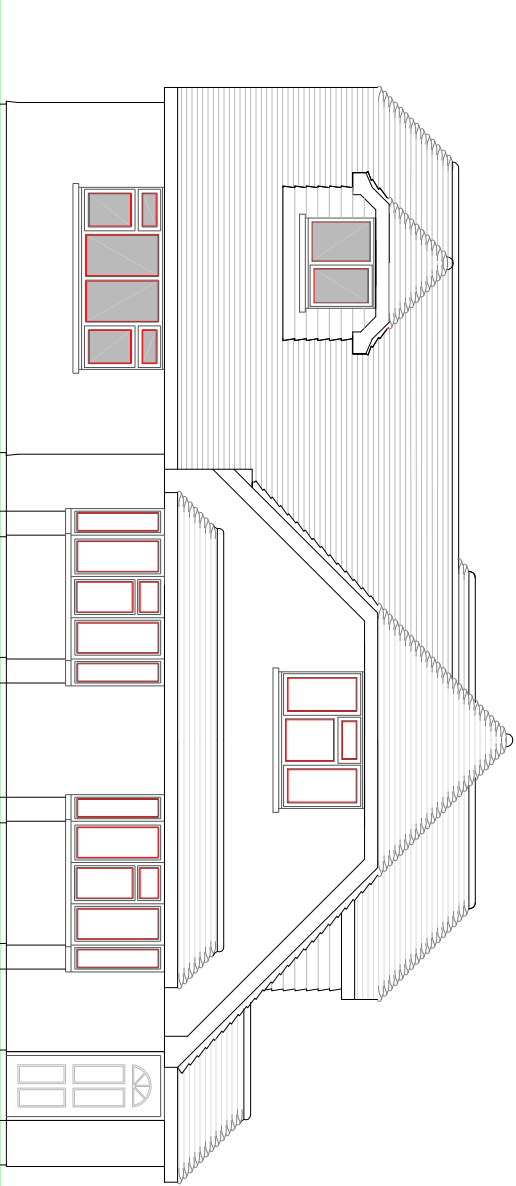

New side facing first floor window to be fitted with obscure glass with no openers below 1.7 metres from floor level.

FRONT ELEVATION

SIDE ELEVATION

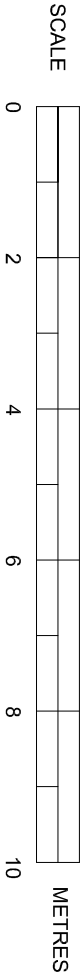

PROPOSED ELEVATIONS

SUSSEX BUILDING CONSULTANCY LIMITED

18 TUDOR CLOSE, MIDDLETON,
BOGNOR REGIS, WEST SUSSEX.

SCALE - 1/100 REV - B DATE - 04/12/2017

LABC
partner
3 NORTHCOTE ROAD
BOGNOR REGIS
PO21 1LZ
TEL - (01243) 861379