



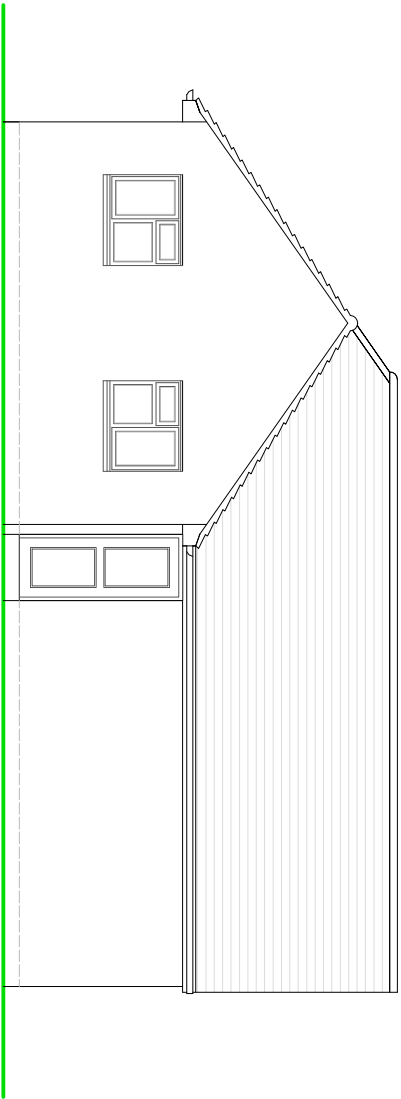

SIDE ELEVATION

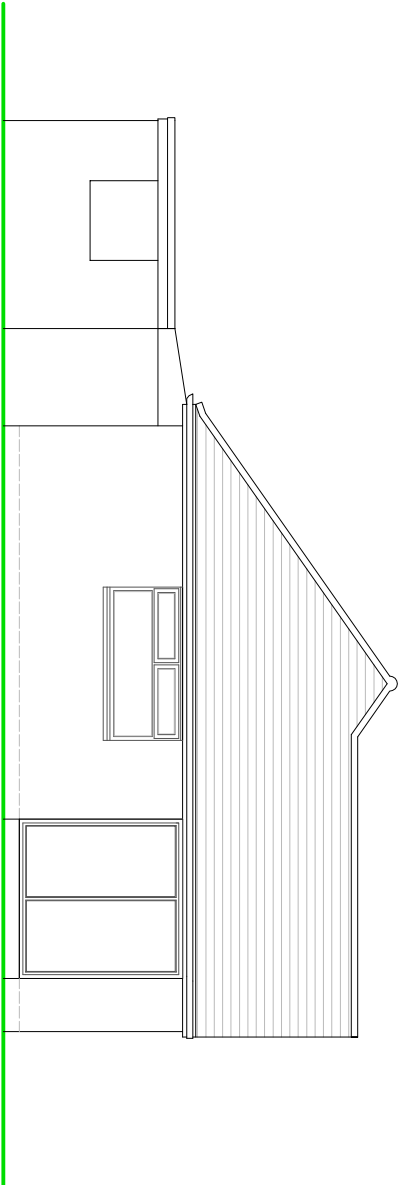


REAR ELEVATION

NOTES


ROOF - Interlocking concrete pan tiles to pitched roof.

WALLS - Face brickwork.

WINDOWS/DOORS - White framed PVC double glazed units.

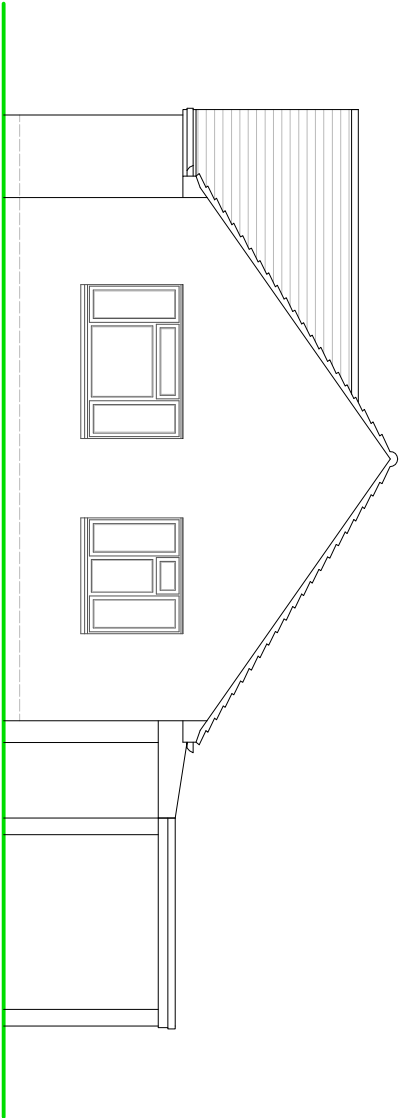


FRONT ELEVATION

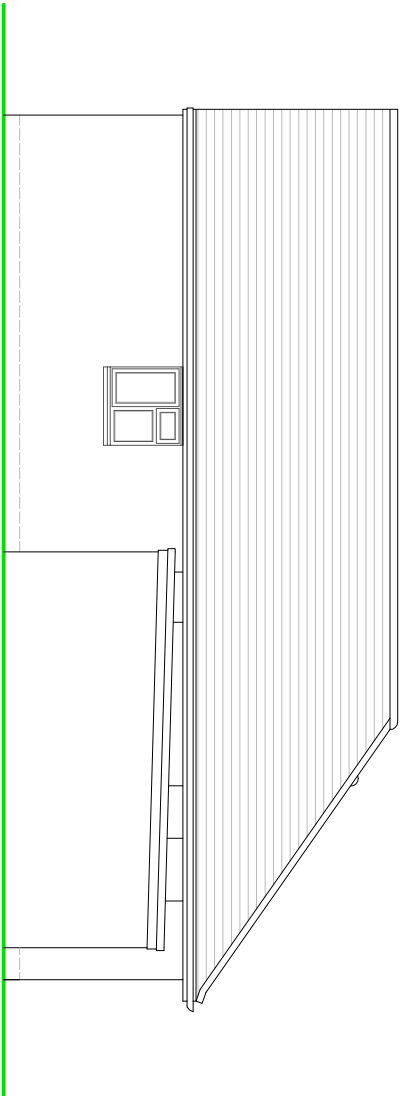

SIDE ELEVATION

SCALE

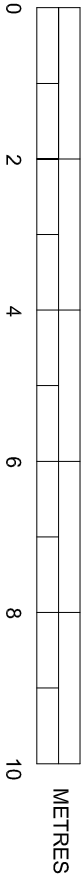

EXISTING ELEVATIONS

Scale 1:100 on A3

SUSSEX BUILDING CONSULTANCY LIMITED

4 ANCTON CLOSE, MIDDLETON ON SEA,
WEST SUSSEX.

SCALE - 1/100 REV - DATE - 29/06/2021

partner

LABC

3 NORTHCOTE ROAD
BOGNOR REGIS
PO21 8LZ
TEL - (0)1243 861379

ARUN DISTRICT COUNCIL M/126/21/HH