
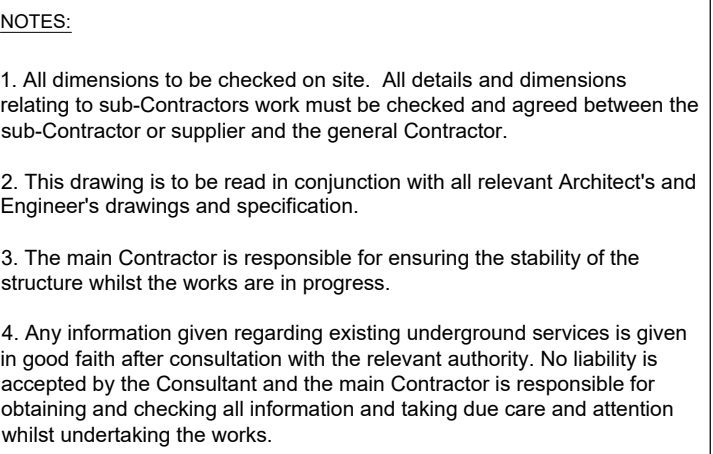


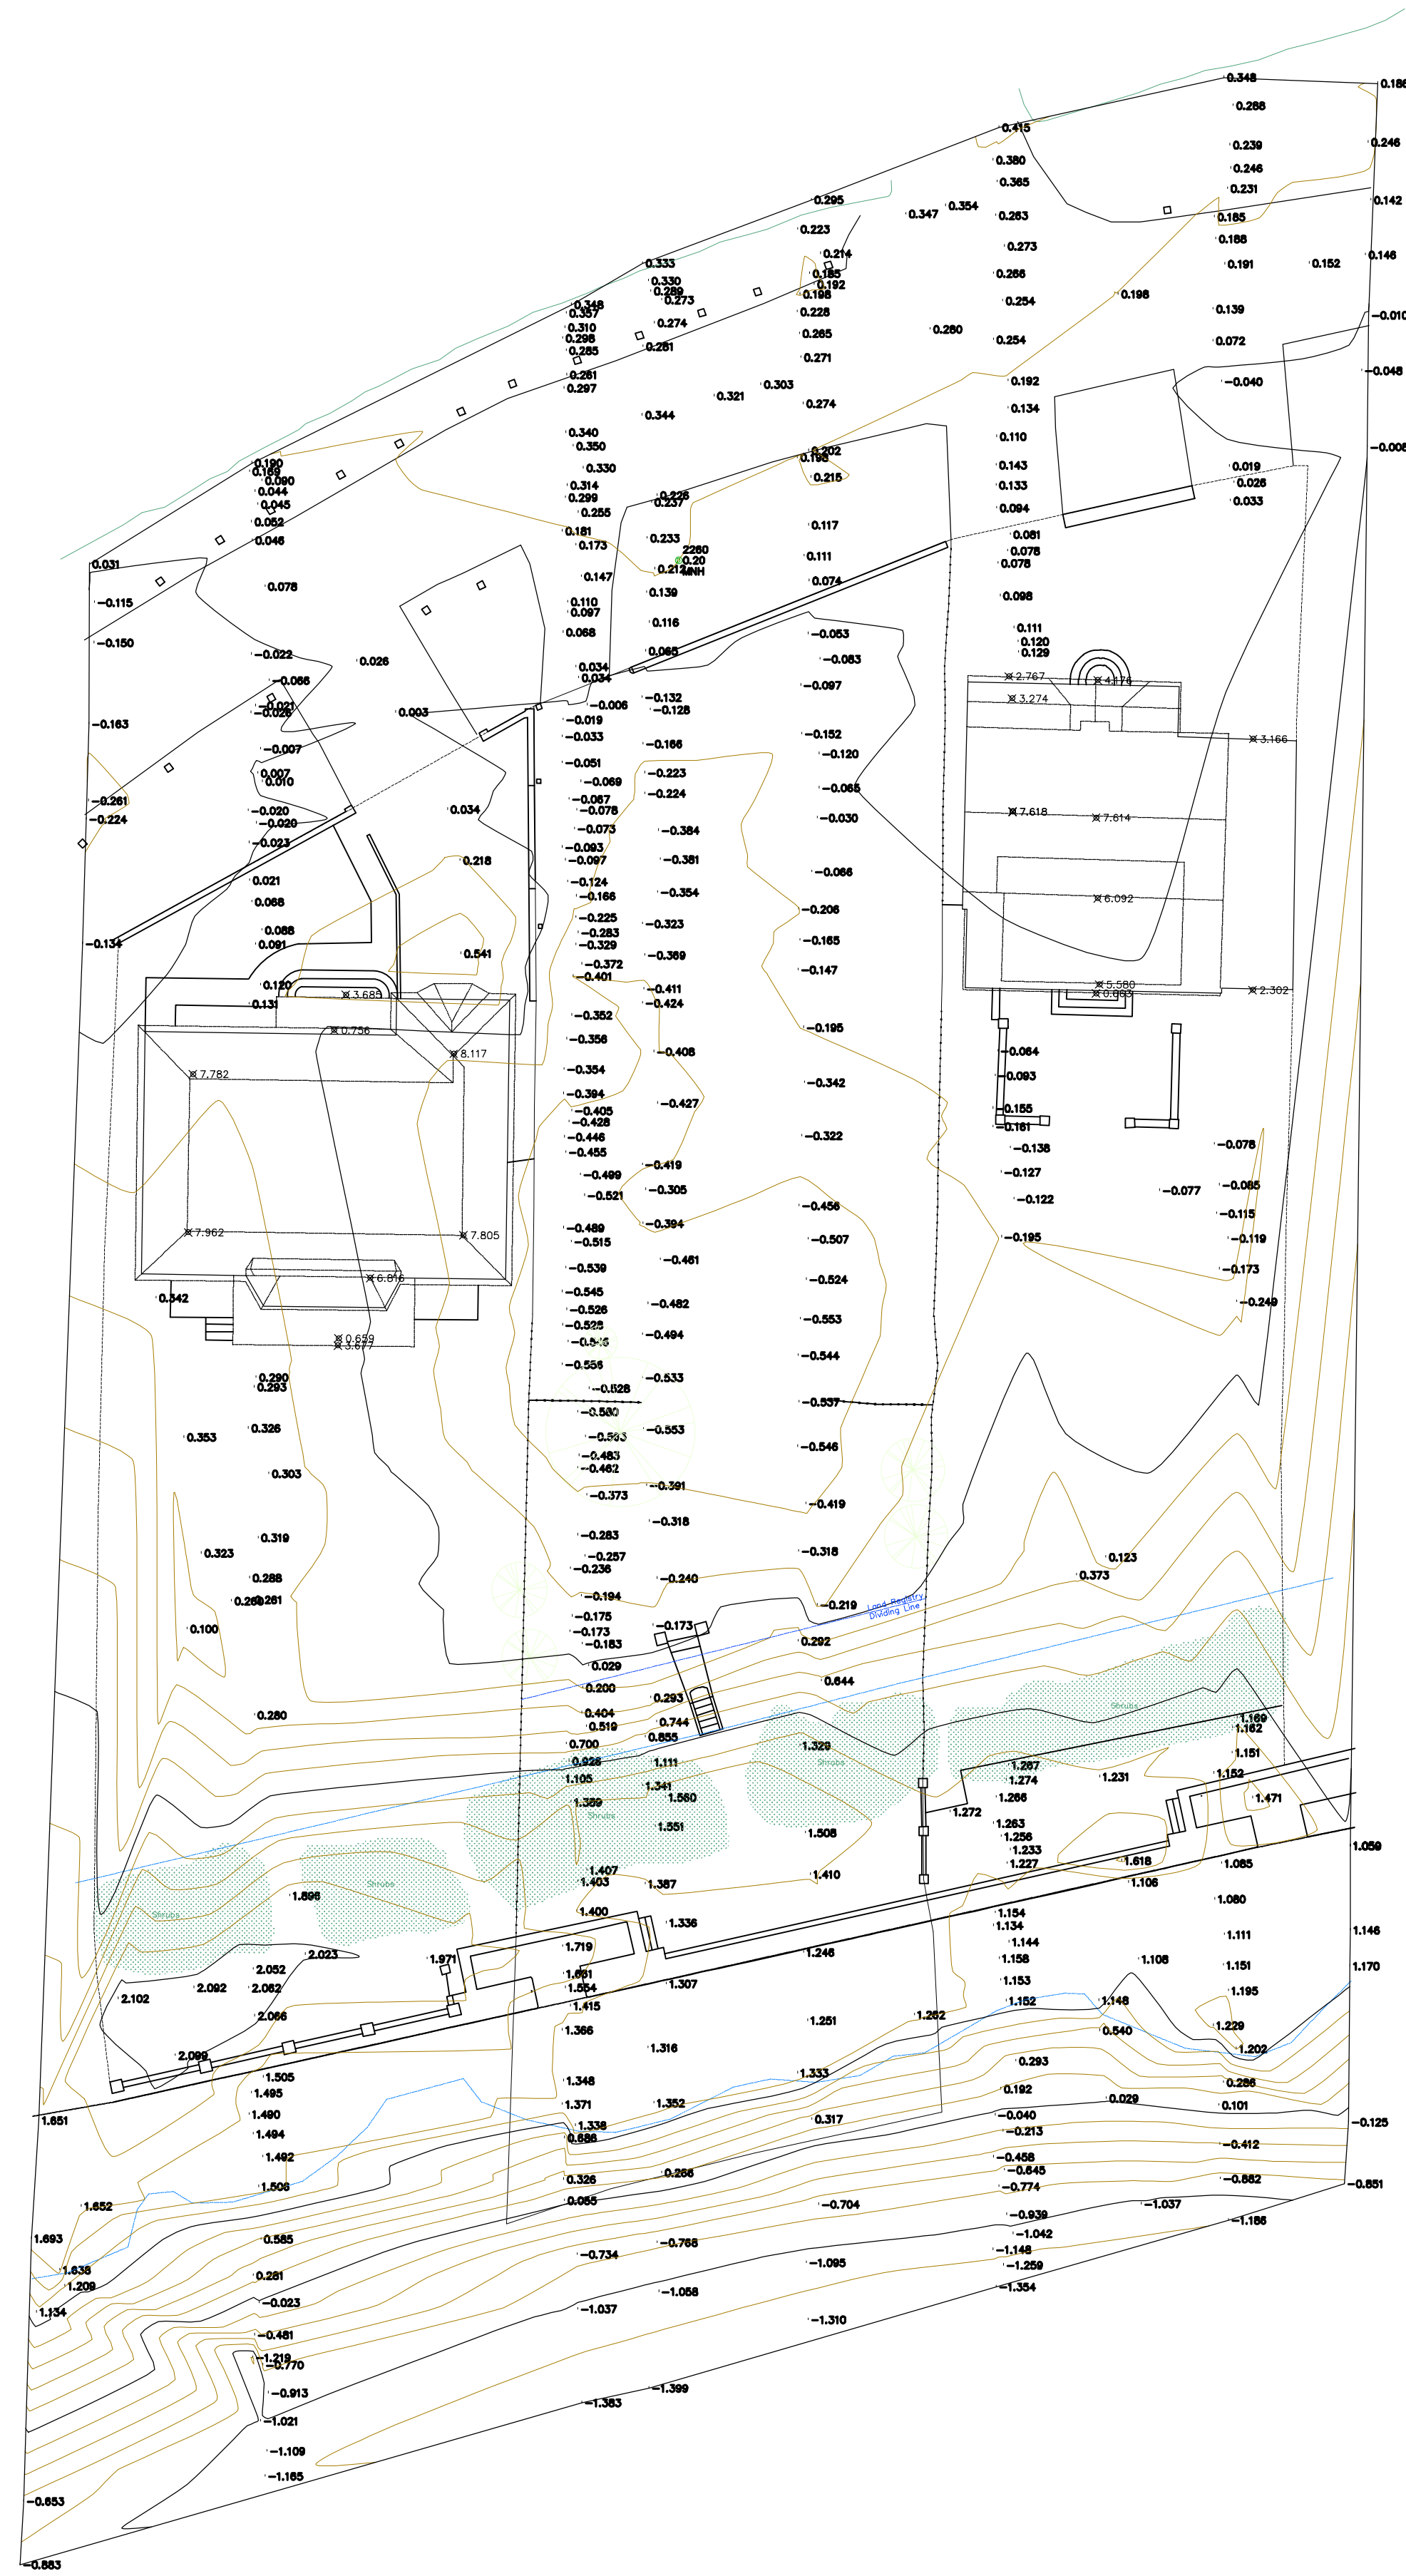

DRAWN		DATE		PROJECT NO.	
M Pacifico		Sept 2021		23605	
ENGINEER		CHECKED		DWG. No.	
M Kempshall		MK		REV.	
SCALE		1:200 @ A1		101	