



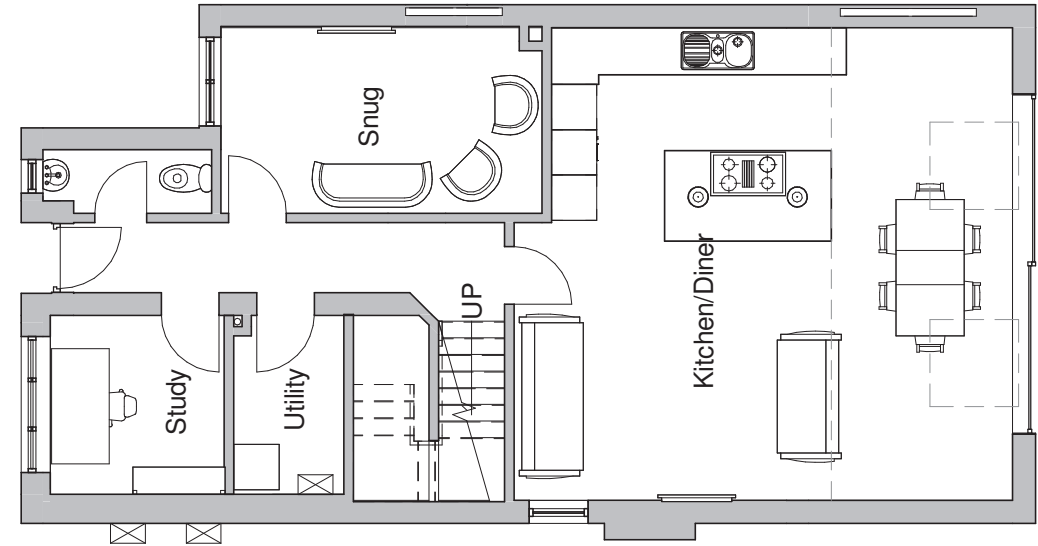

Proposed Ground Floor
1 : 100

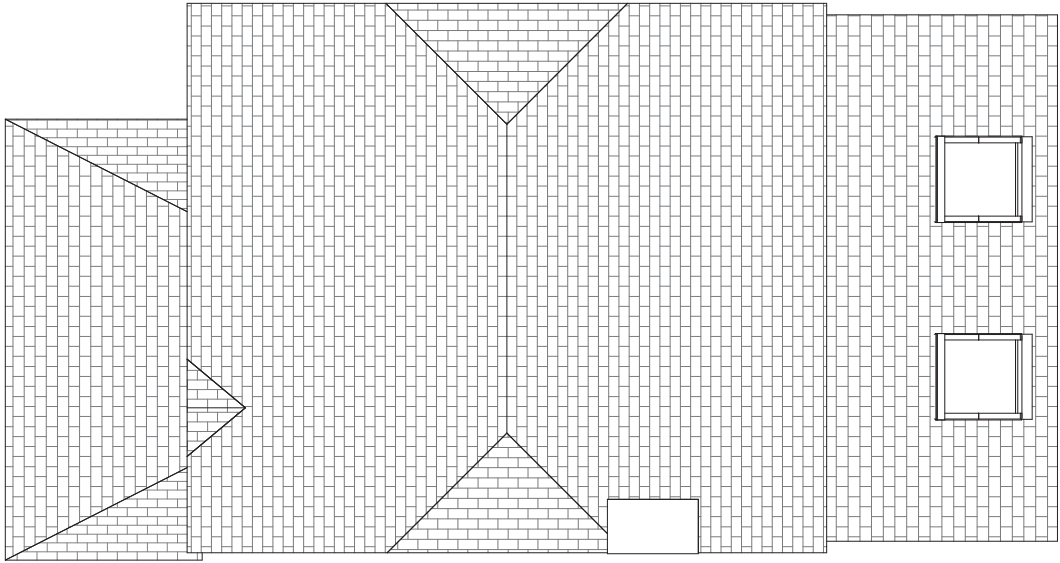

Proposed Roof Plan
1 : 100

