



This drawing has been prepared for the purpose of gaining planning permission only and does not purport to be a working or contractual drawing and should not be used for any building or contractual purposes. The drawing has been prepared based on survey drawings and information prepared by others. All dimensions and levels on all drawings must be checked and verified on site before commencement of works

© VICTORIA HOLLAND ARCHITECTURE LTD 2019

GENERAL NOTES

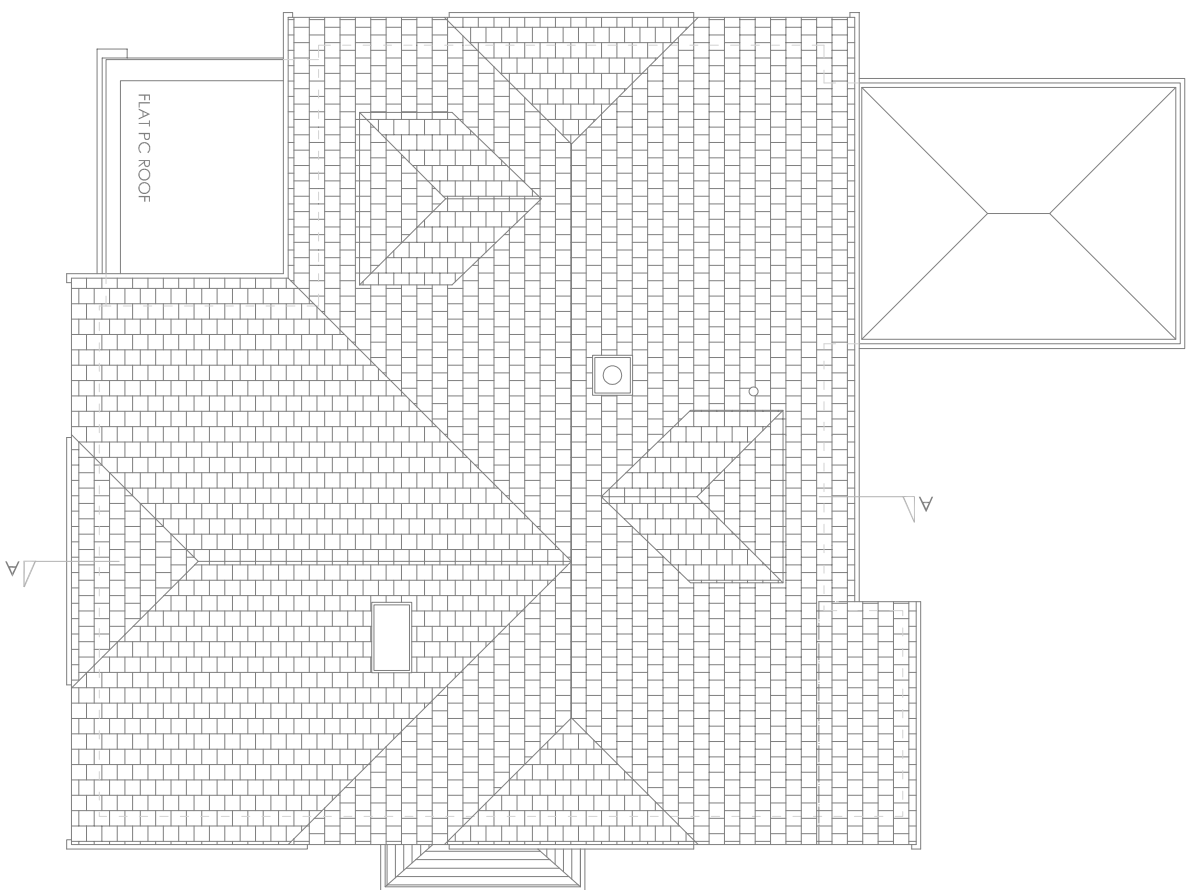

ROOF PLAN
SCALE 1:100

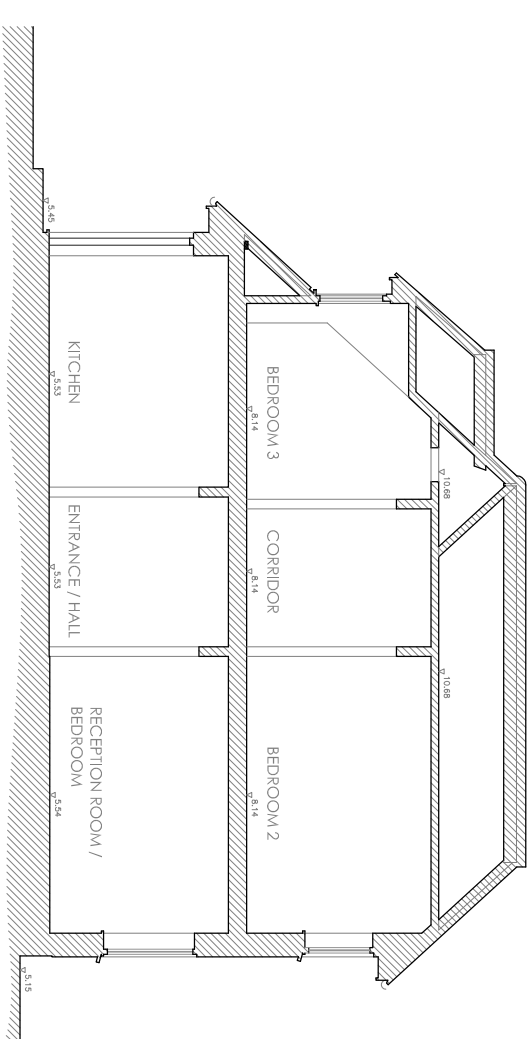

SECTION AA
SCALE 1:100

12 SOUTH WALK
12 SOUTH WALK,
MIDDLETON-ON-SEA
PO22 7RW

PLANNING

EXISTING ROOF PLAN AND SECTION AA

DATE: OCTOBER 2021
SCALE: 1:100 @ A3
JOB No. 1118
DRWG No. 103 Rev.



Victoria Holland RIBA
71 Peppering High Barn - Burgham
Arundel - West Sussex - BN18 9RN
Tel 01903 882923

