


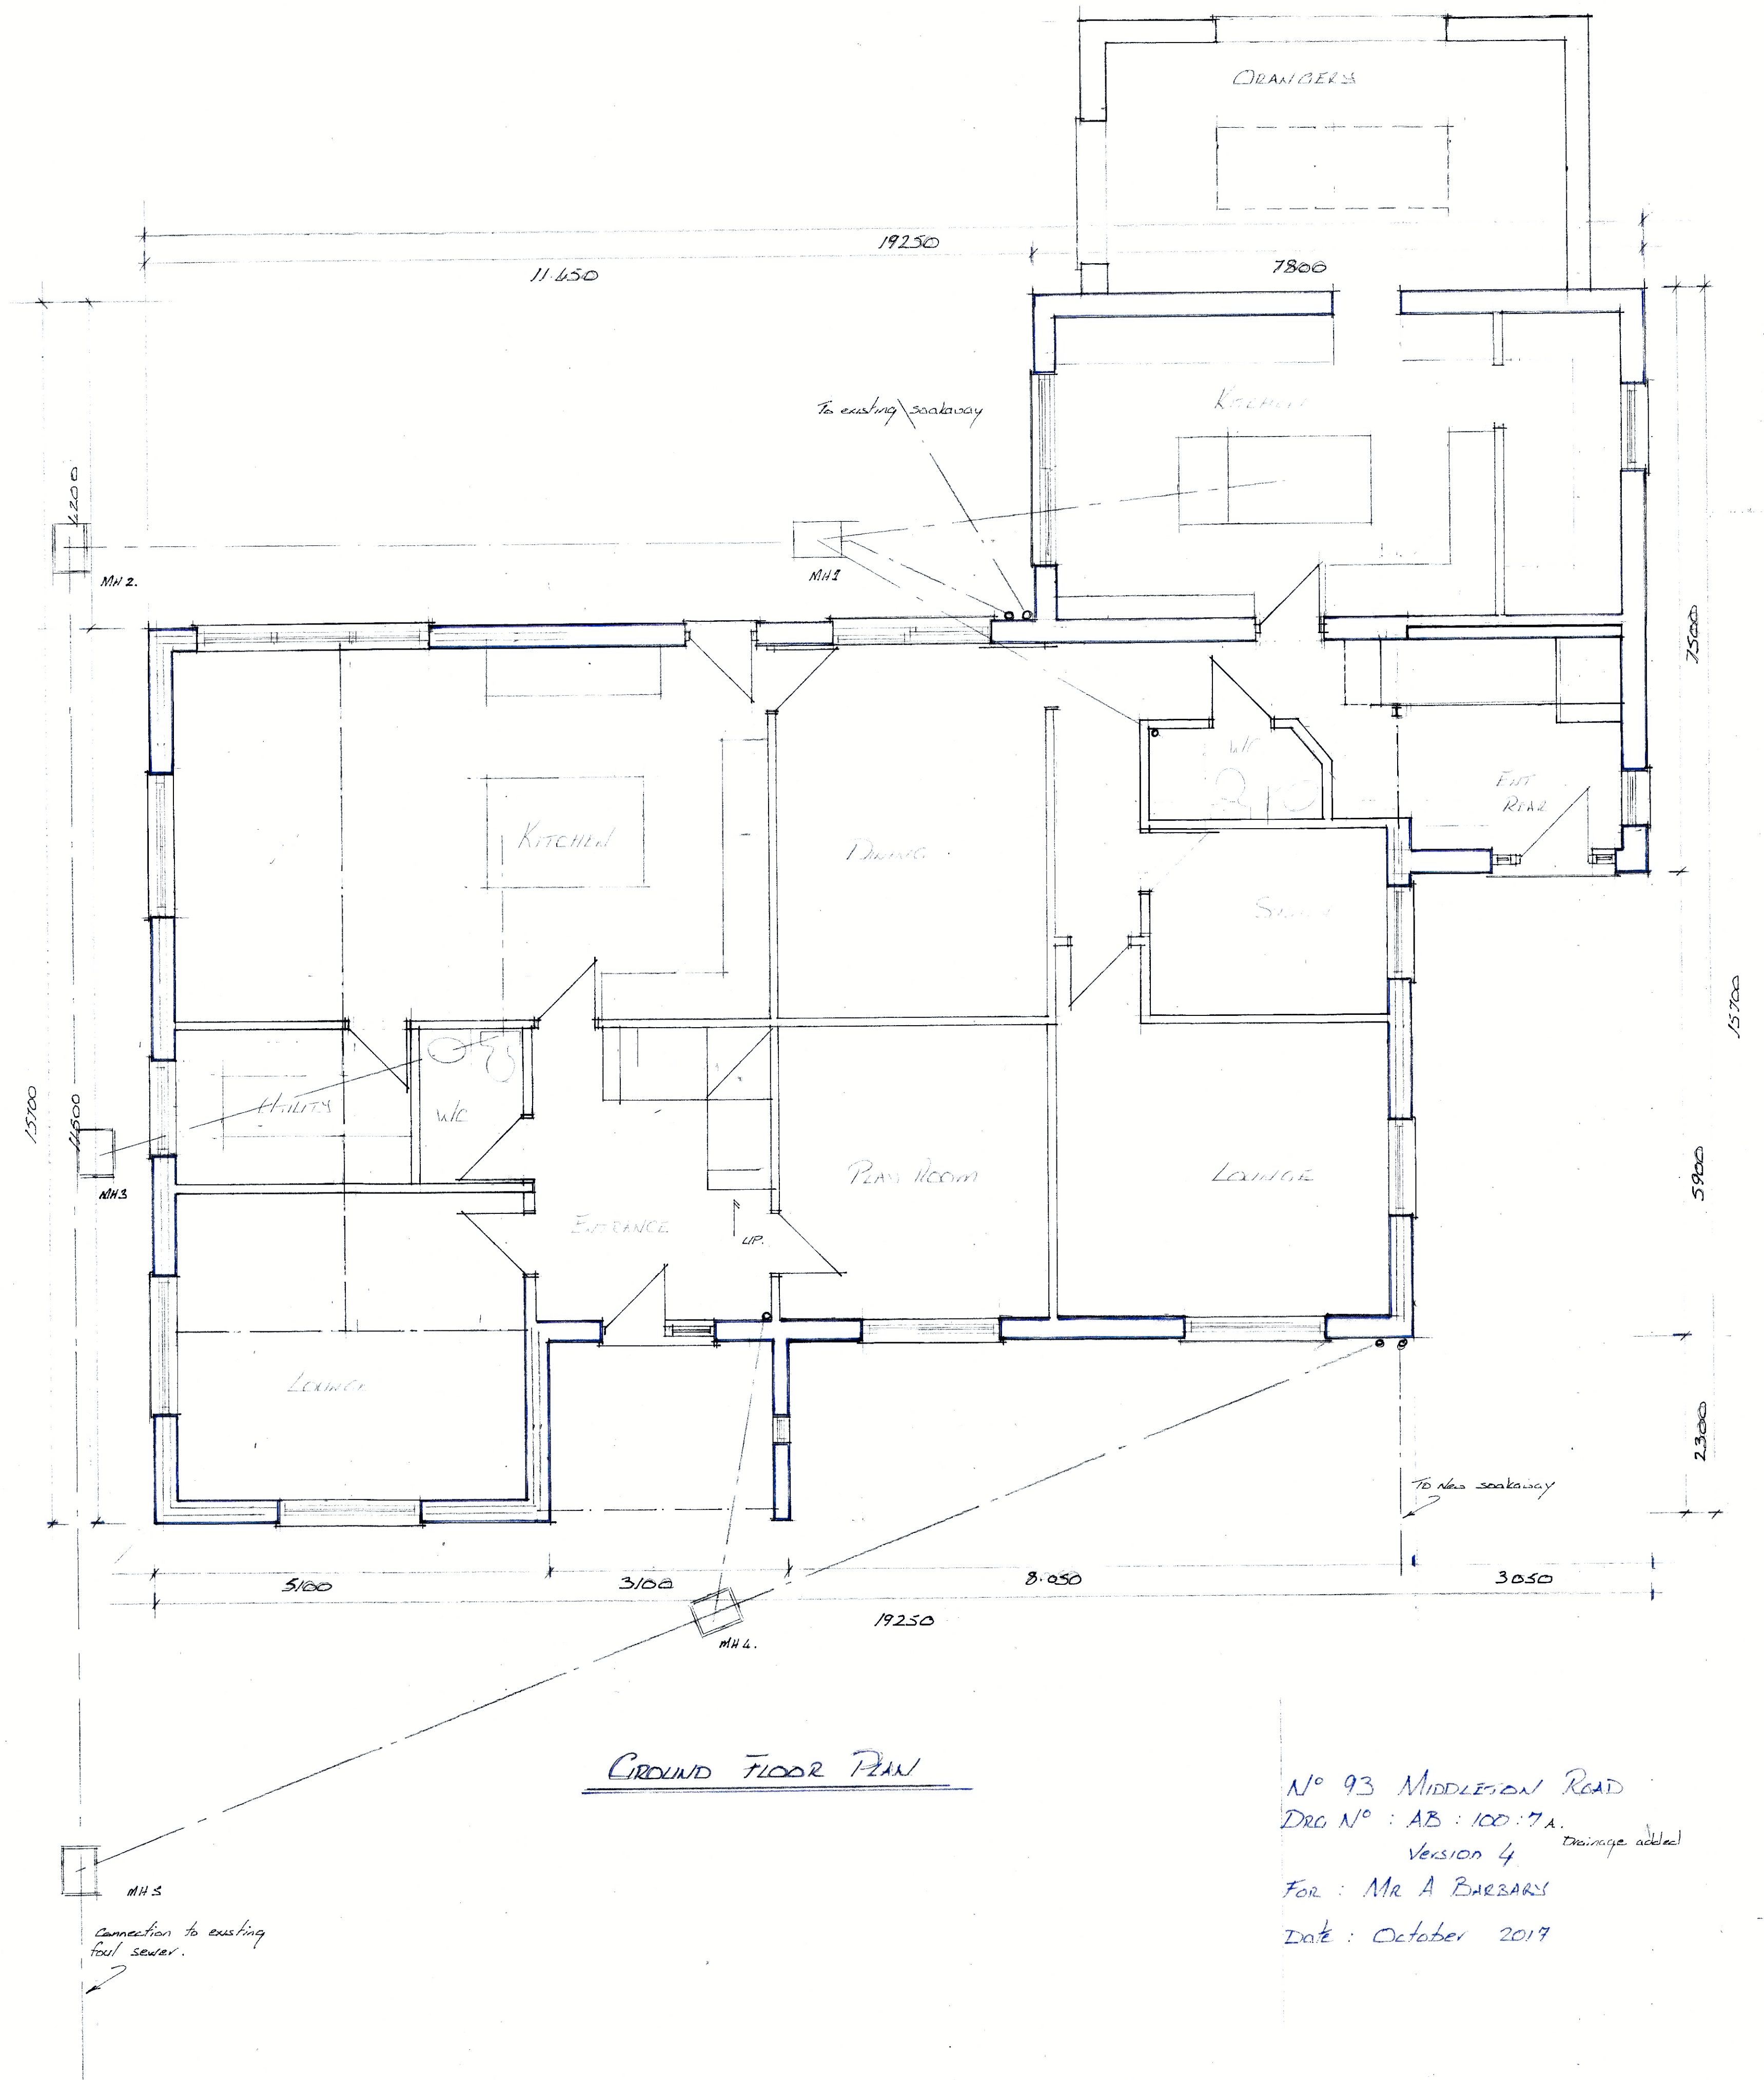

Nº 93 MIDDLETON ROAD
 DRG Nº : AB : 100 : 7A.
 Version 4 Drainage added
 FOR : MR A BARBARY
 DATE : October 2019