


DRAWING IS BASED ON TOPOGRAPHIC SITE SURVEY BY SUMO SURVEY SERVICES LTD., ORDNANCE SURVEY DATA AND INFORMATION ON APPROVED DRAWINGS [09047-01A AND 09047 P 03] FOR ALTERATIONS AND EXTENSION AT 97 MIDDLETON ROAD (REF: M/101/09)

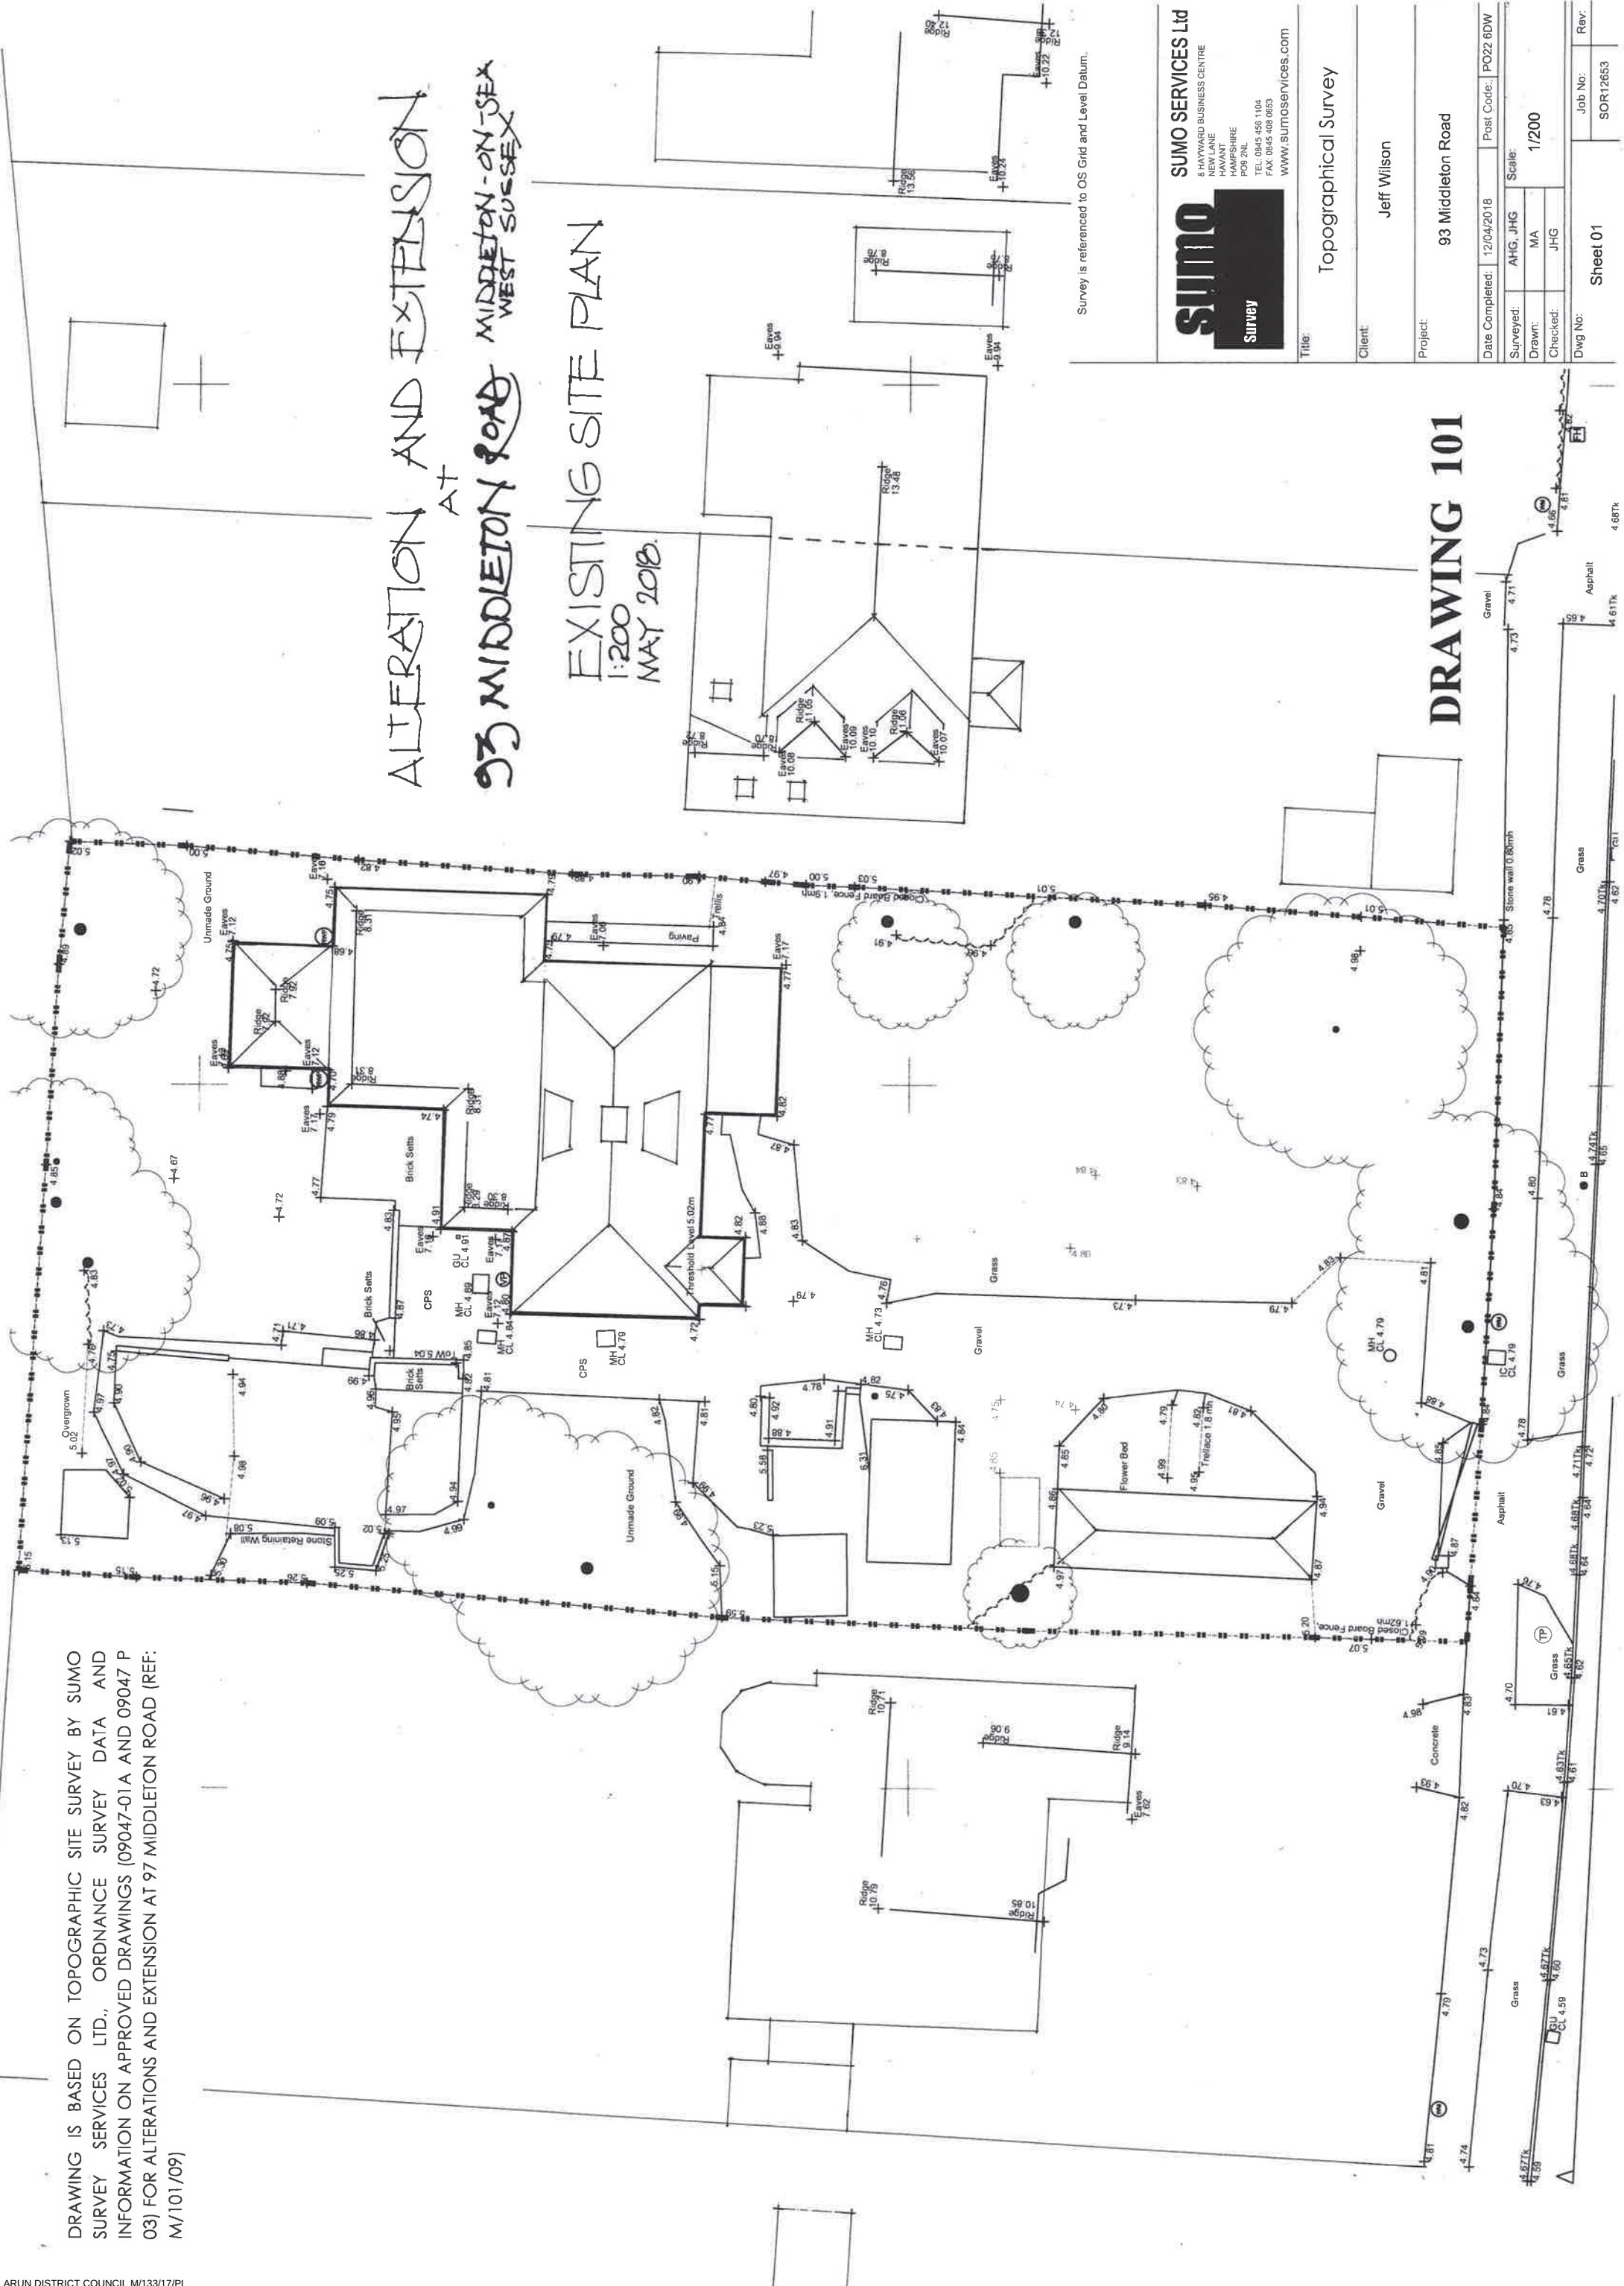

Sumo
Survey

SUMO SERVICES Ltd
8 HAYWARD BUSINESS CENTRE
NEW LANE
HAYWARD
HAMPSHIRE
PO9 2NL
TEL: 0845 456 1104
FAX: 0845 408 0853
WWW.SUMOSURVICES.COM

Title: Topographical Survey

Client: Jeff Wilson

Project: 93 Middleton Road

Date Completed: 12/04/2018 Post Code: PO22 6DW

Surveyed: AHG, JHG Scale: 1/200

Drawn: MA

Checked: JHG

Dwg No: Sheet 01 Job No: SOR12653 Rev: