



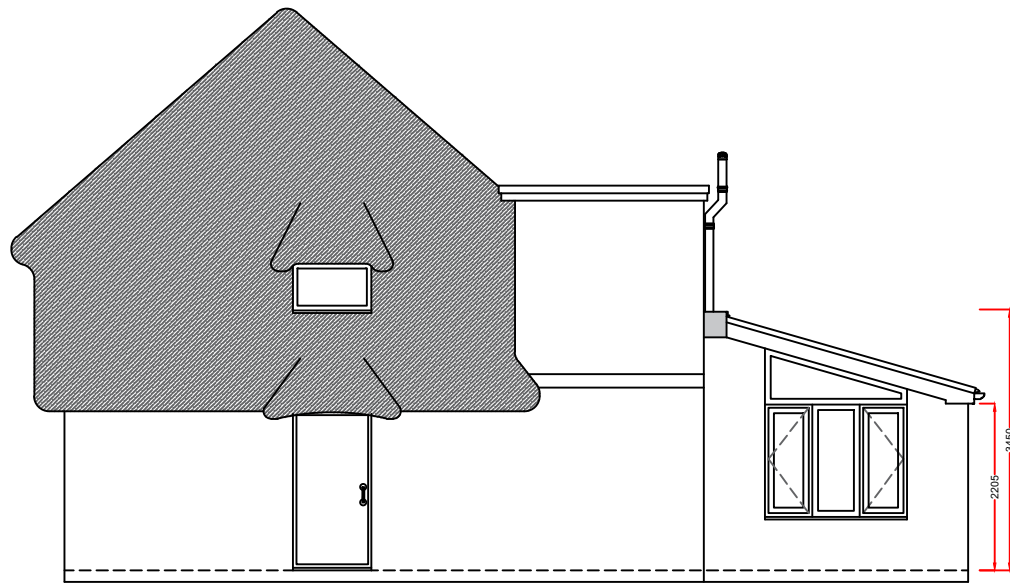


LEFT ELEVATION




REAR ELEVATION

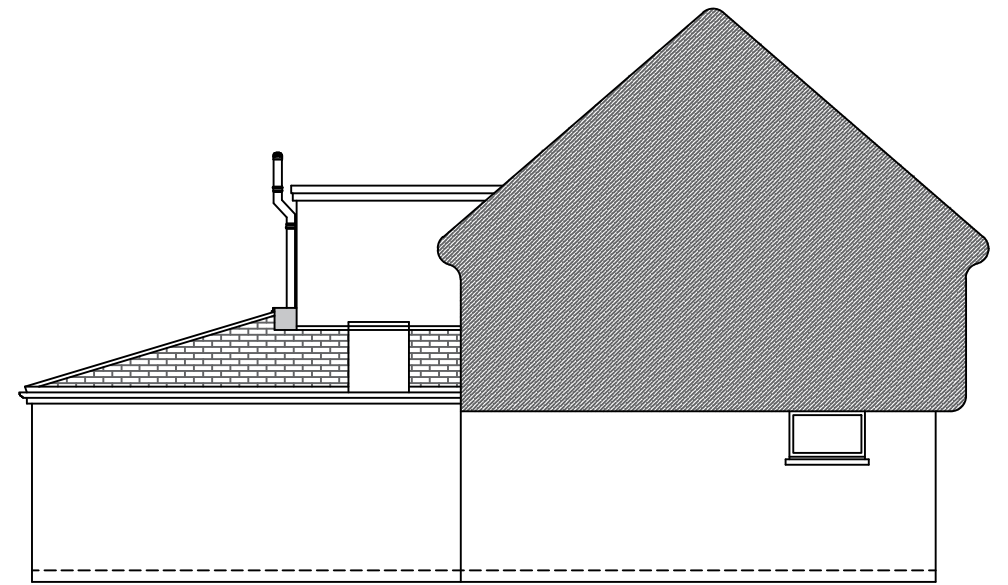

RIGHT ELEVATION

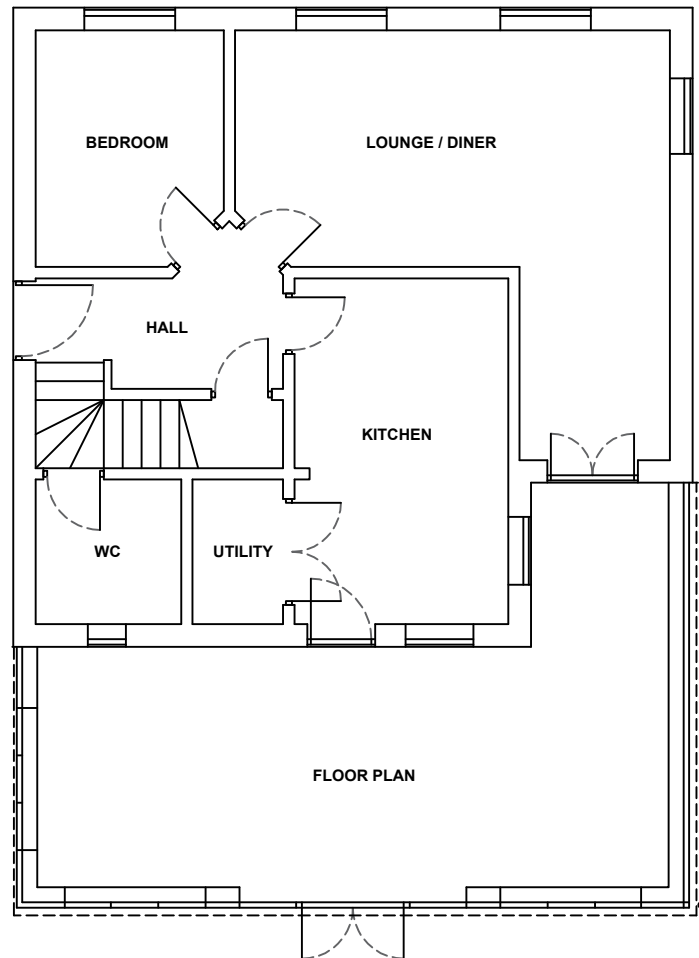

FLOOR PLAN

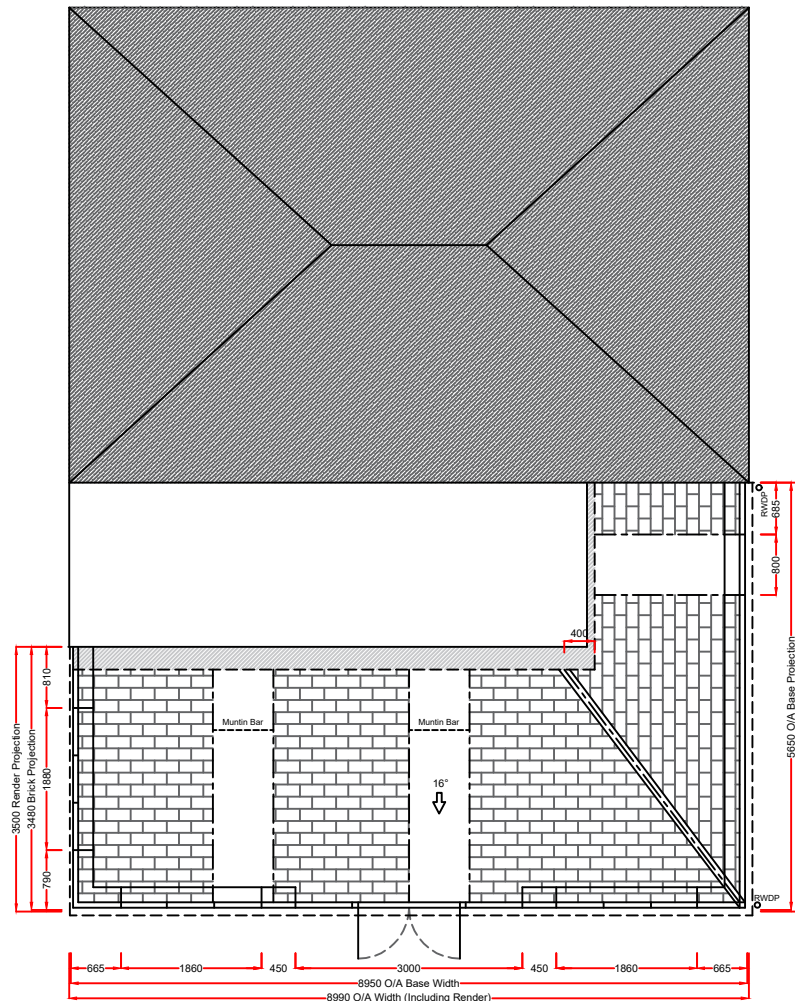

Product specification:

Roof:
Replica tile type: Carbon Grey
Roof Glazing: Solaroof Glass
Obscure Glass: N/A
Soffit Trim Colour: White
Rainwater goods Colour: Black

Frames/Doors:
Frame type: **High Impact PVCu Mainframe**
External Colour : **White**
Internal Colour : **White**

Notes:

Any drawings or plans depicted make no allowance for the provision of any tie bars within the roof of the proposed Living space This can only be determined once the roof is put into manufacture.

Existing physical barrier to remain.

These drawings are the property of Anglian Home Improvements and must not be used, distributed, loaned or copied without the express permission of Anglian Home Improvements.

All dimensions are in millimetres (mm) unless noted otherwise.

Do not use for base laying purposes.

Produced on A3 paper

D	08.09.21	Floor plan added.	BN
C	22.06.21	Rear elevation corner piers increased from 645 to 665mm & windows reduced from 1880 to 1860mm wide.	JCW
B	04.06.21	Unit design changed to replica.	BN
A	23.10.20	Trickle vents added to side hung windows.	JCW
Rev.	Date	Description	Initials



Telephone: 0845 437 3600

Drawing title: **Proposed Plan and Elevations**

Contract No. : **900-05442** Page 2 of 2

Proposed: **PVCu Replica Roof Extension**
At: **15 Old Point**
Bognor Regis
West Sussex
PO22 7RY

Drawers initials: **BN** Scale : **1:100** Date: **01/09/20**

4 3 2 1 0 1:50 Scale Bar 1:100 0 1 2 3 4 5 6 7 8 9 10